

Marc C. Houston
Architect

33 Hartley Street
North Haven, Ct. 06473
Phone (475) 254-5539

marchouston@comcast.net

The drawings and all the ideas and designs indicated therein are owned by and remain the property of Marc C. Houston Architect and no part thereof shall be used by any person, firm or corporation without the specific written permission of Marc C. Houston Architect.

REV.	DATE	DESCRIPTION

90 Sodom Lane
Derby, CT

SCHEMATIC FLOOR
PLAN AND EXTERIOR
ELEVATIONS

SCHEMATIC
DESIGN

SCHEMATIC FLOOR/
SITE PLAN

PROJECT NUMBER: 26-003


DATE: JUNE 17, 2026

DRAWN BY: MCH

SCALE: AS NOTED

A1

SODOM LANE

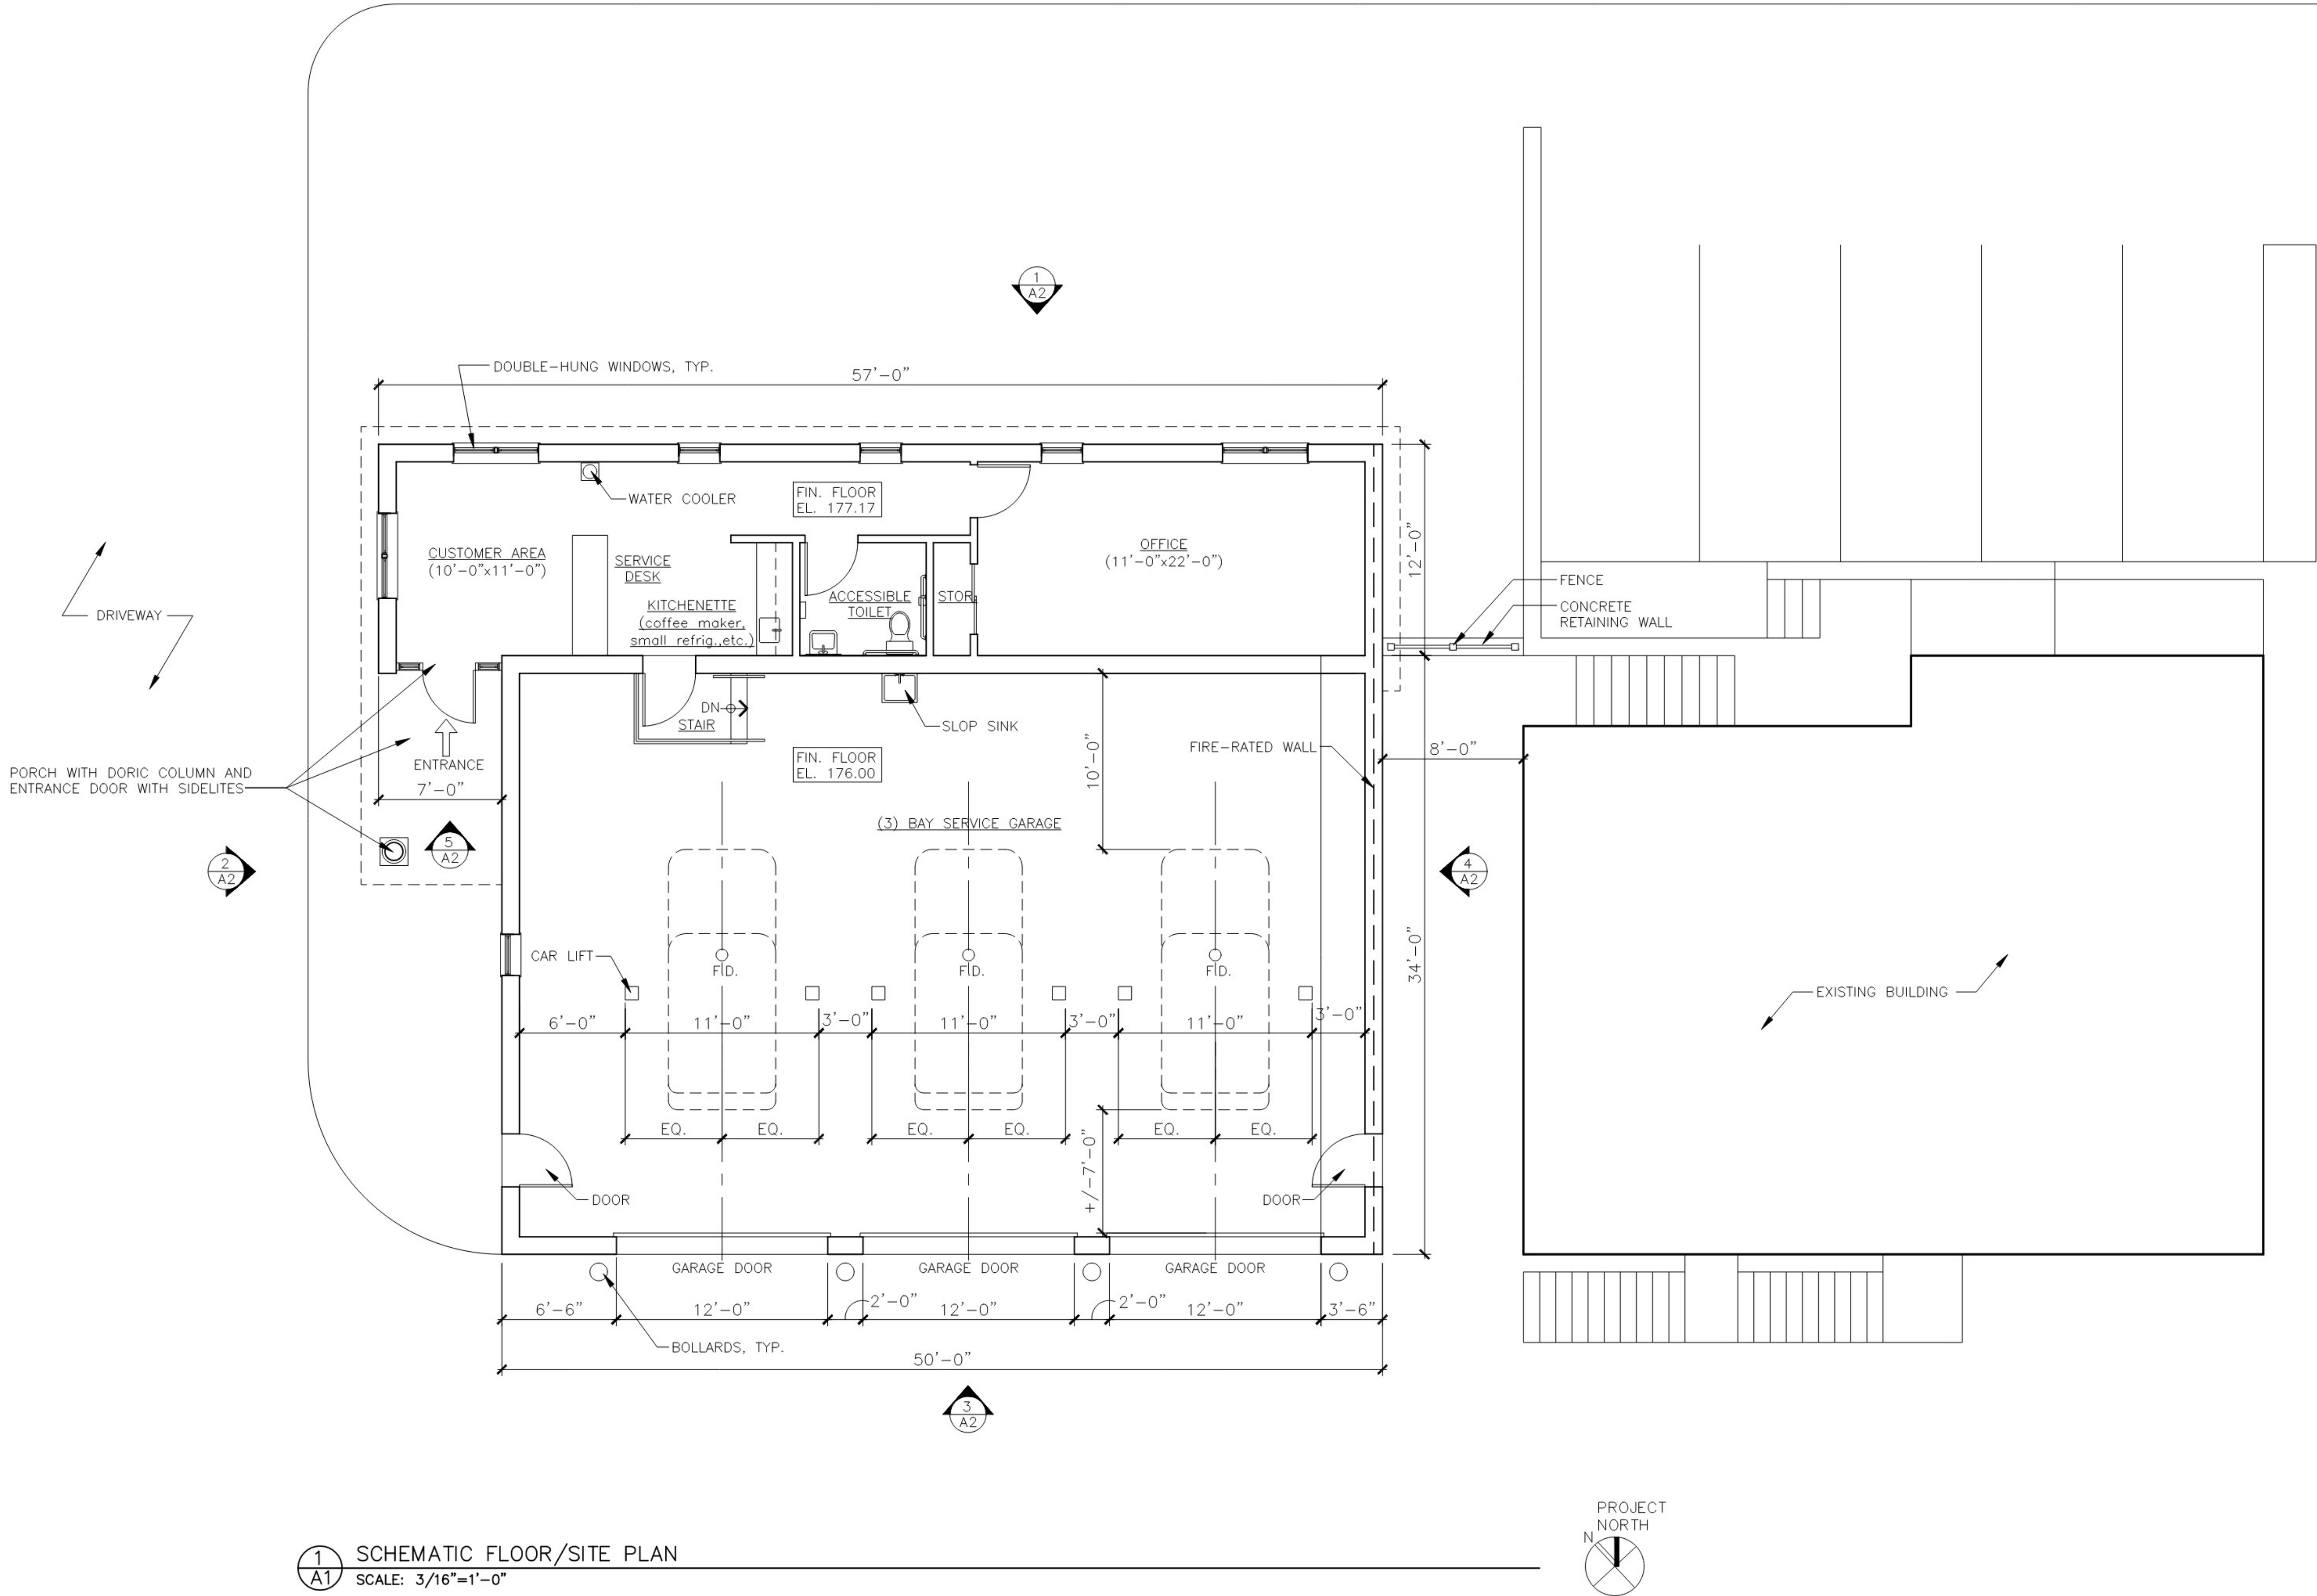

1
A1 SCHEMATIC FLOOR/SITE PLAN
SCALE: 3/16"=1'-0"



RECEIVED


By Marc J Garofalo MPA, MMC, MCTC at 11:05 am, Oct 16, 2026

Marc C. Houston
Architect


33 Hartley Street
North Haven, Ct. 06473
Phone (475) 254-5539

marchouston@comcast.net



The drawings and all the ideas and designs indicated therein are owned by and remain the property of Marc C. Houston Architect and no part thereof shall be used by any person, firm or corporation without the specific written permission of Marc C. Houston Architect.

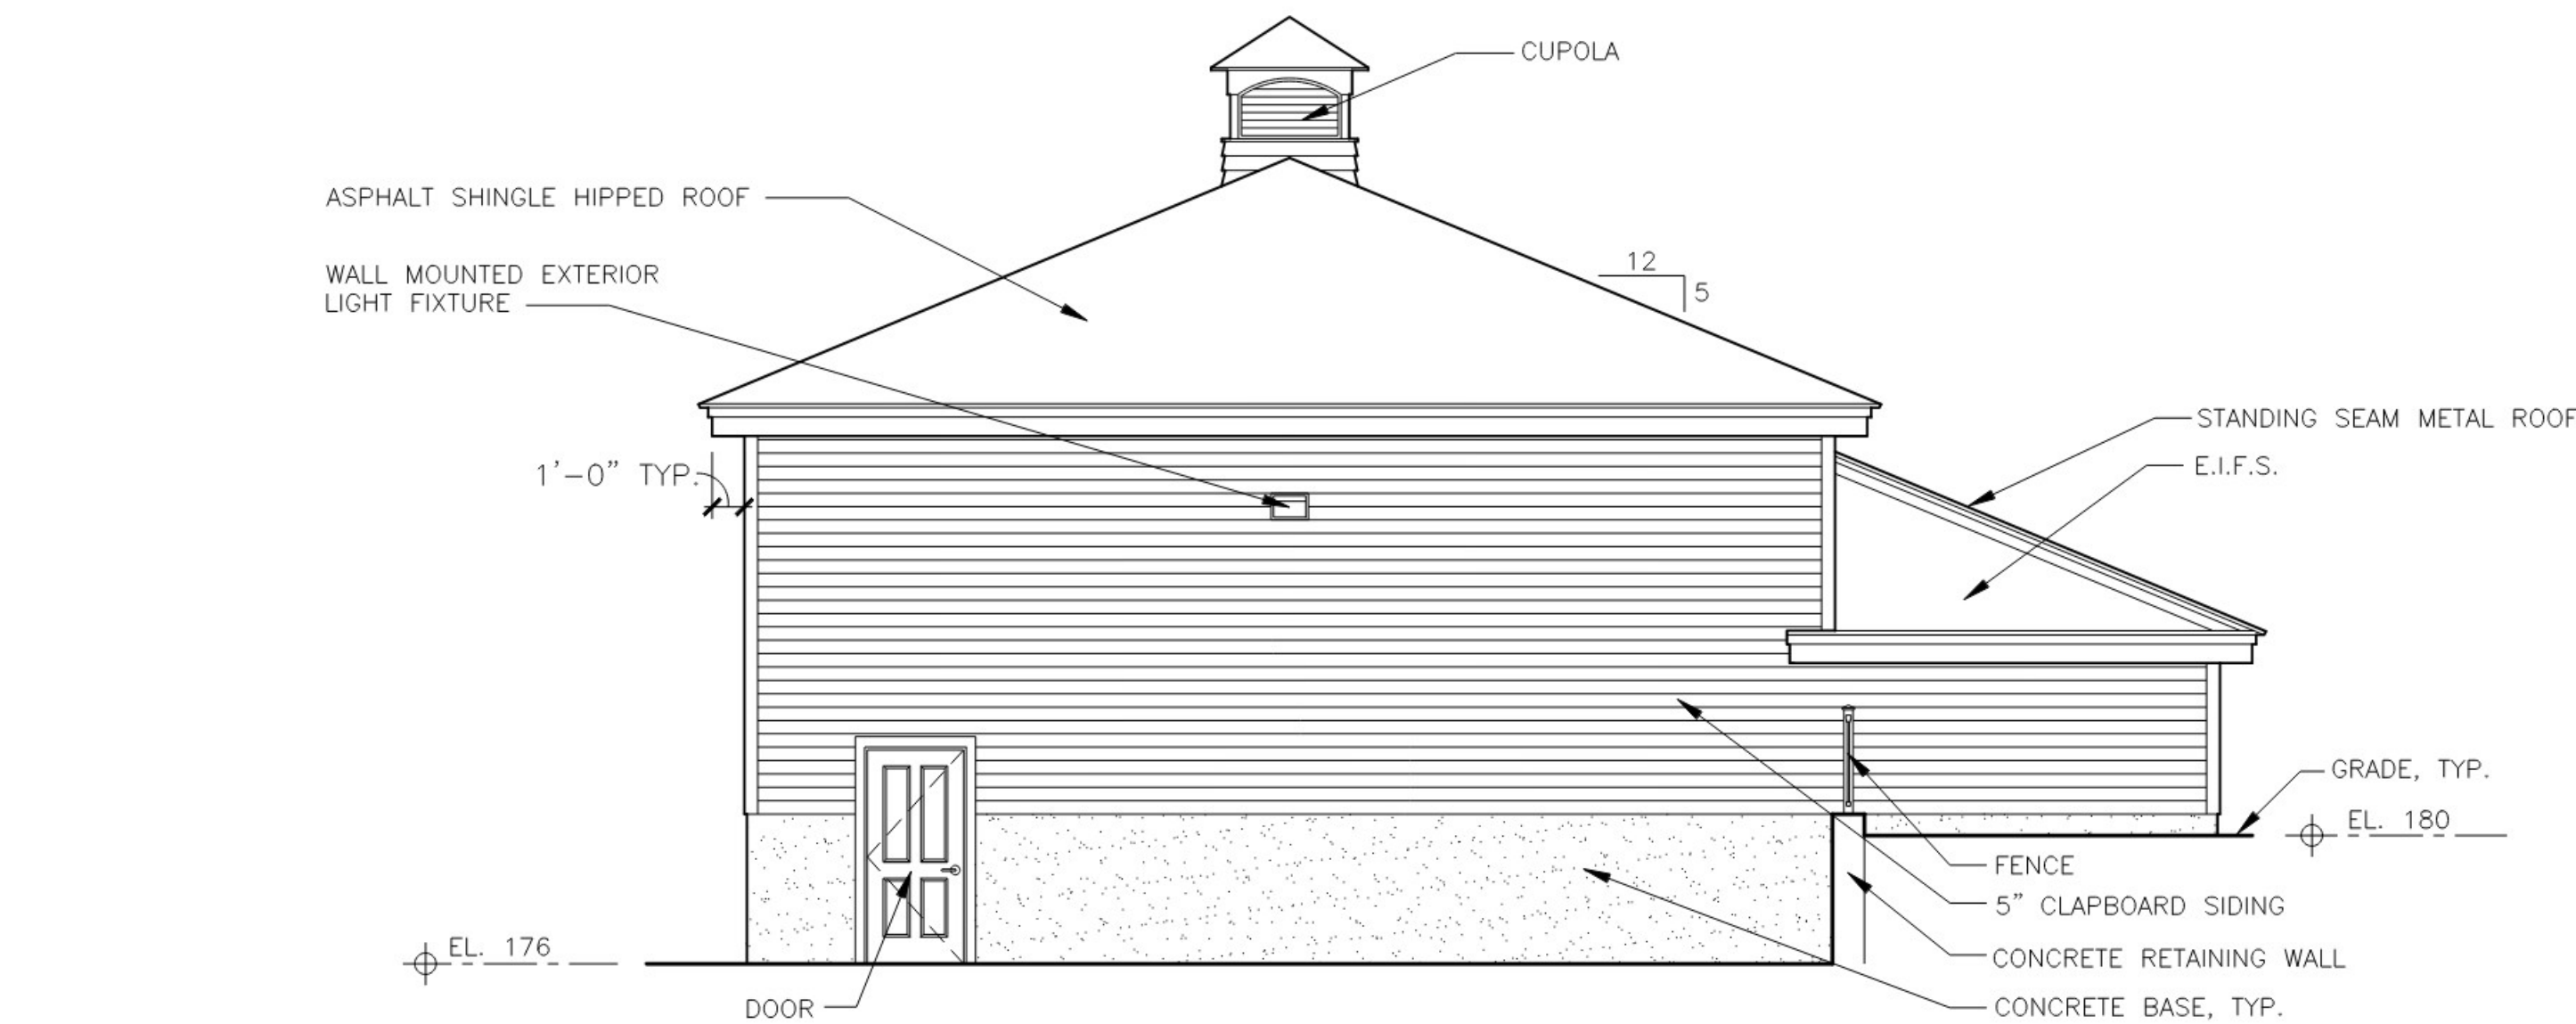


4 SCHEMATIC EAST EXTERIOR ELEVATION (SIDE)
A2 SCALE: 3/16"=1'-0"

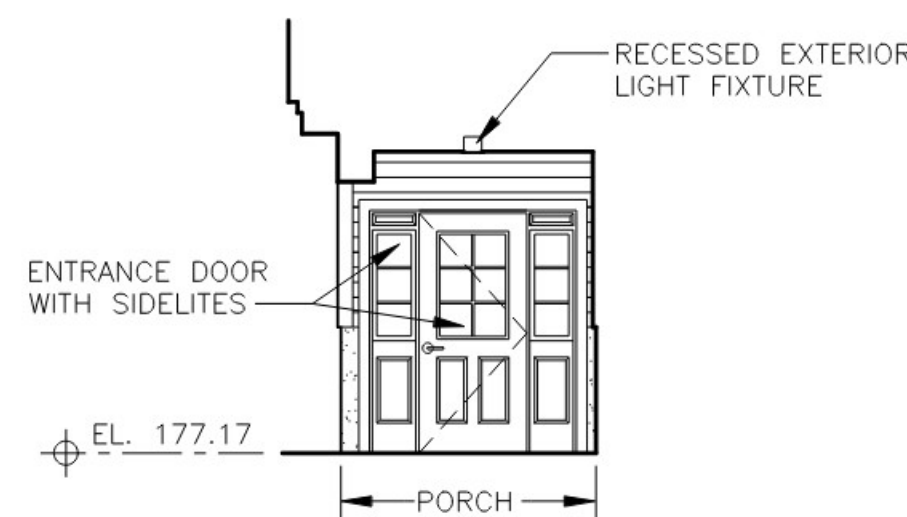

5 SCHEMATIC ENTRANCE ELEVATION
A2 SCALE: 3/16"=1'-0"

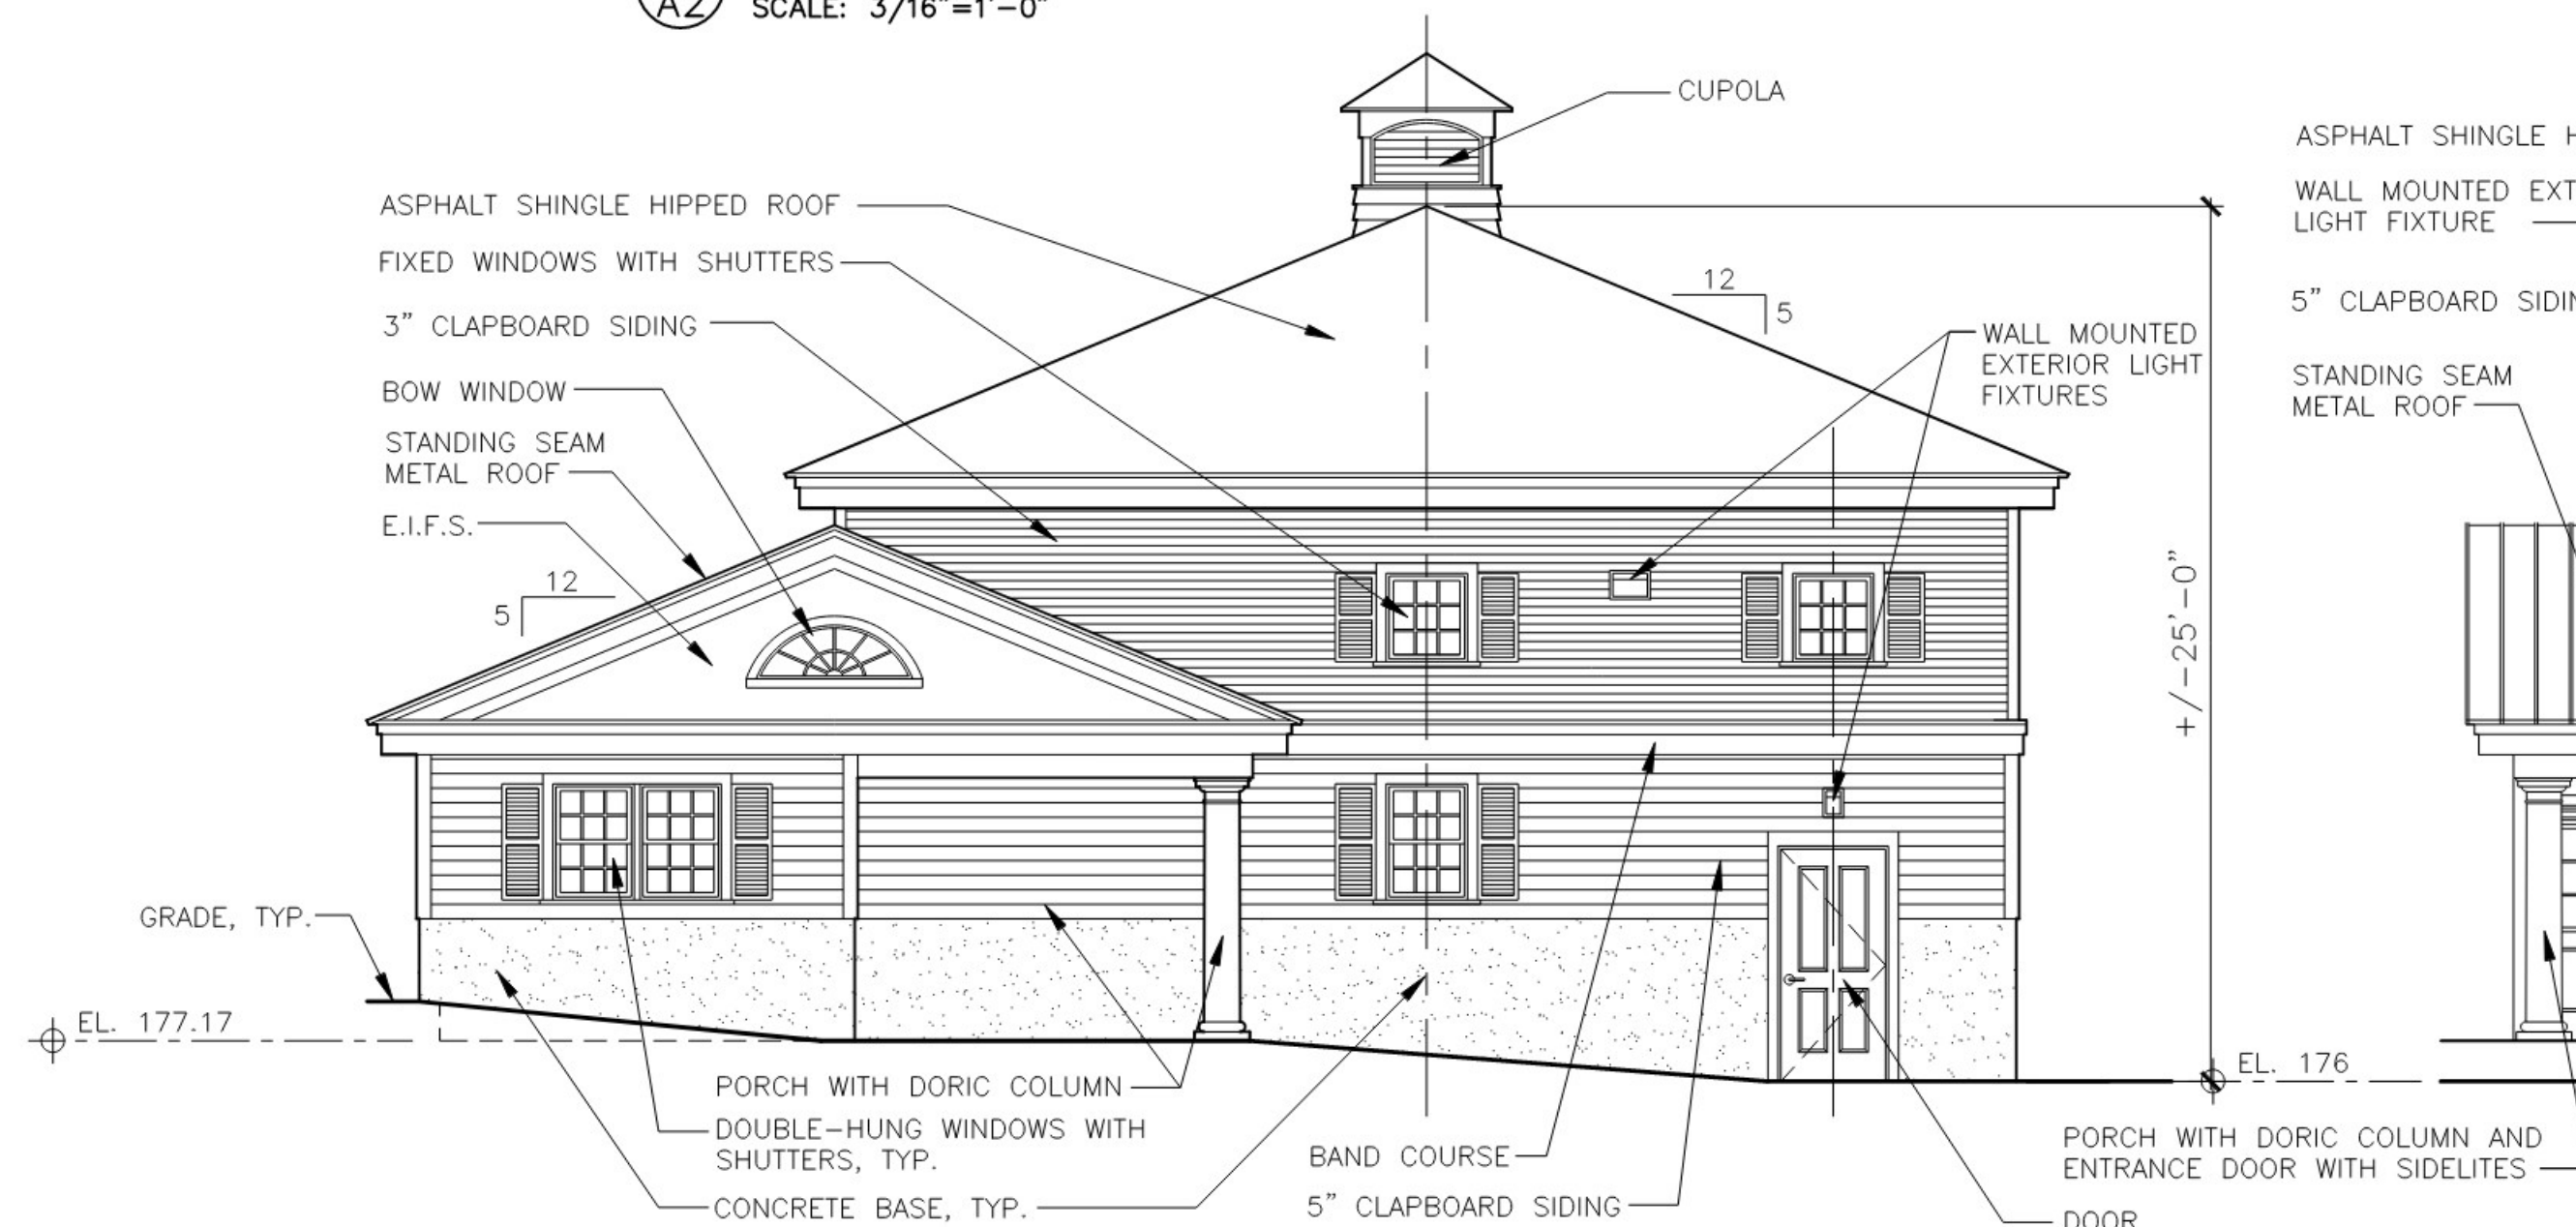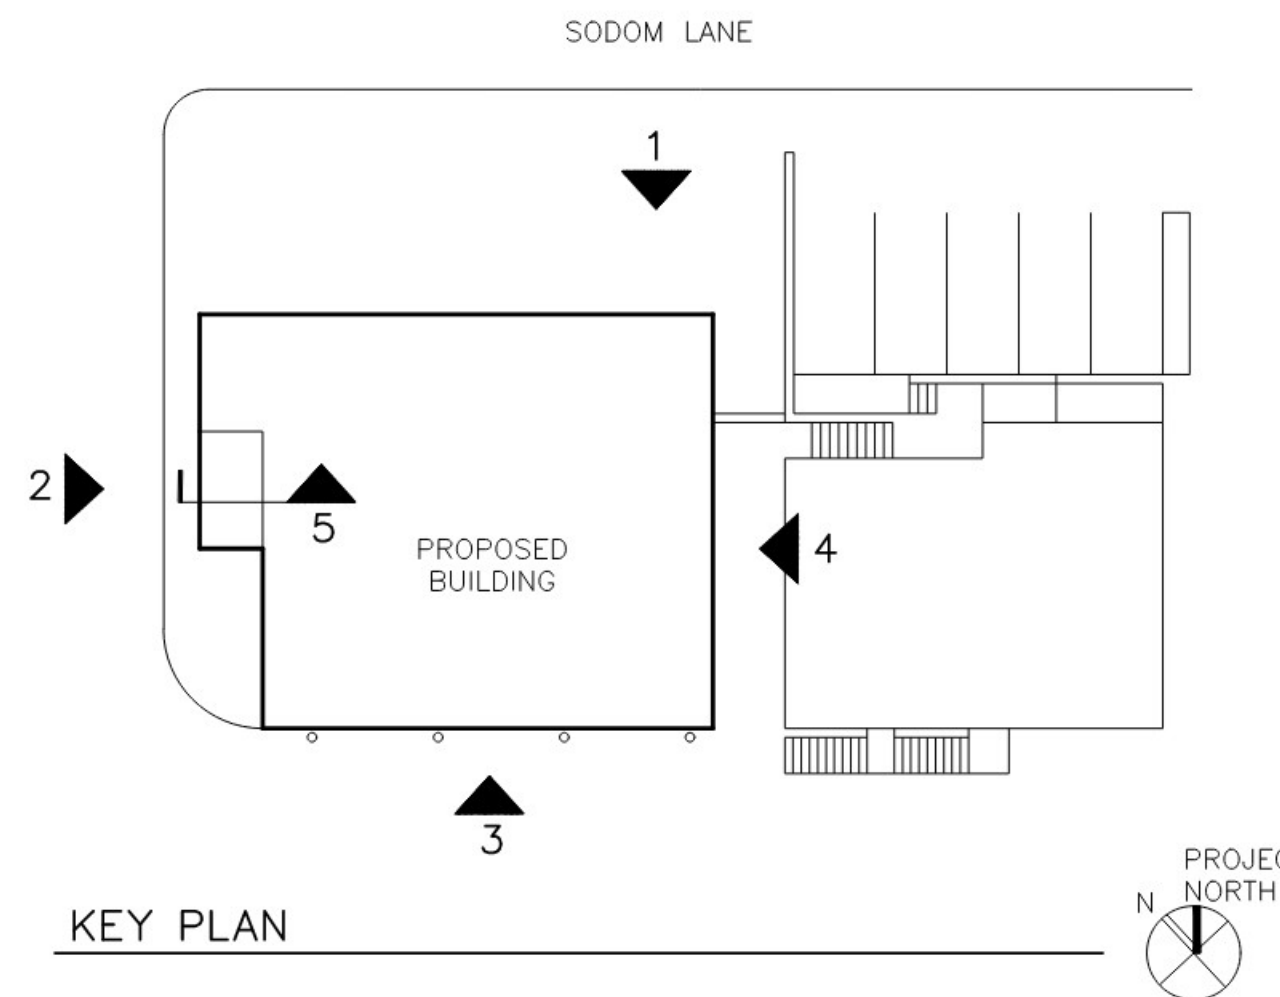


2 SCHEMATIC WEST EXTERIOR ELEVATION (SIDE)
A2 SCALE: 3/16"=1'-0"

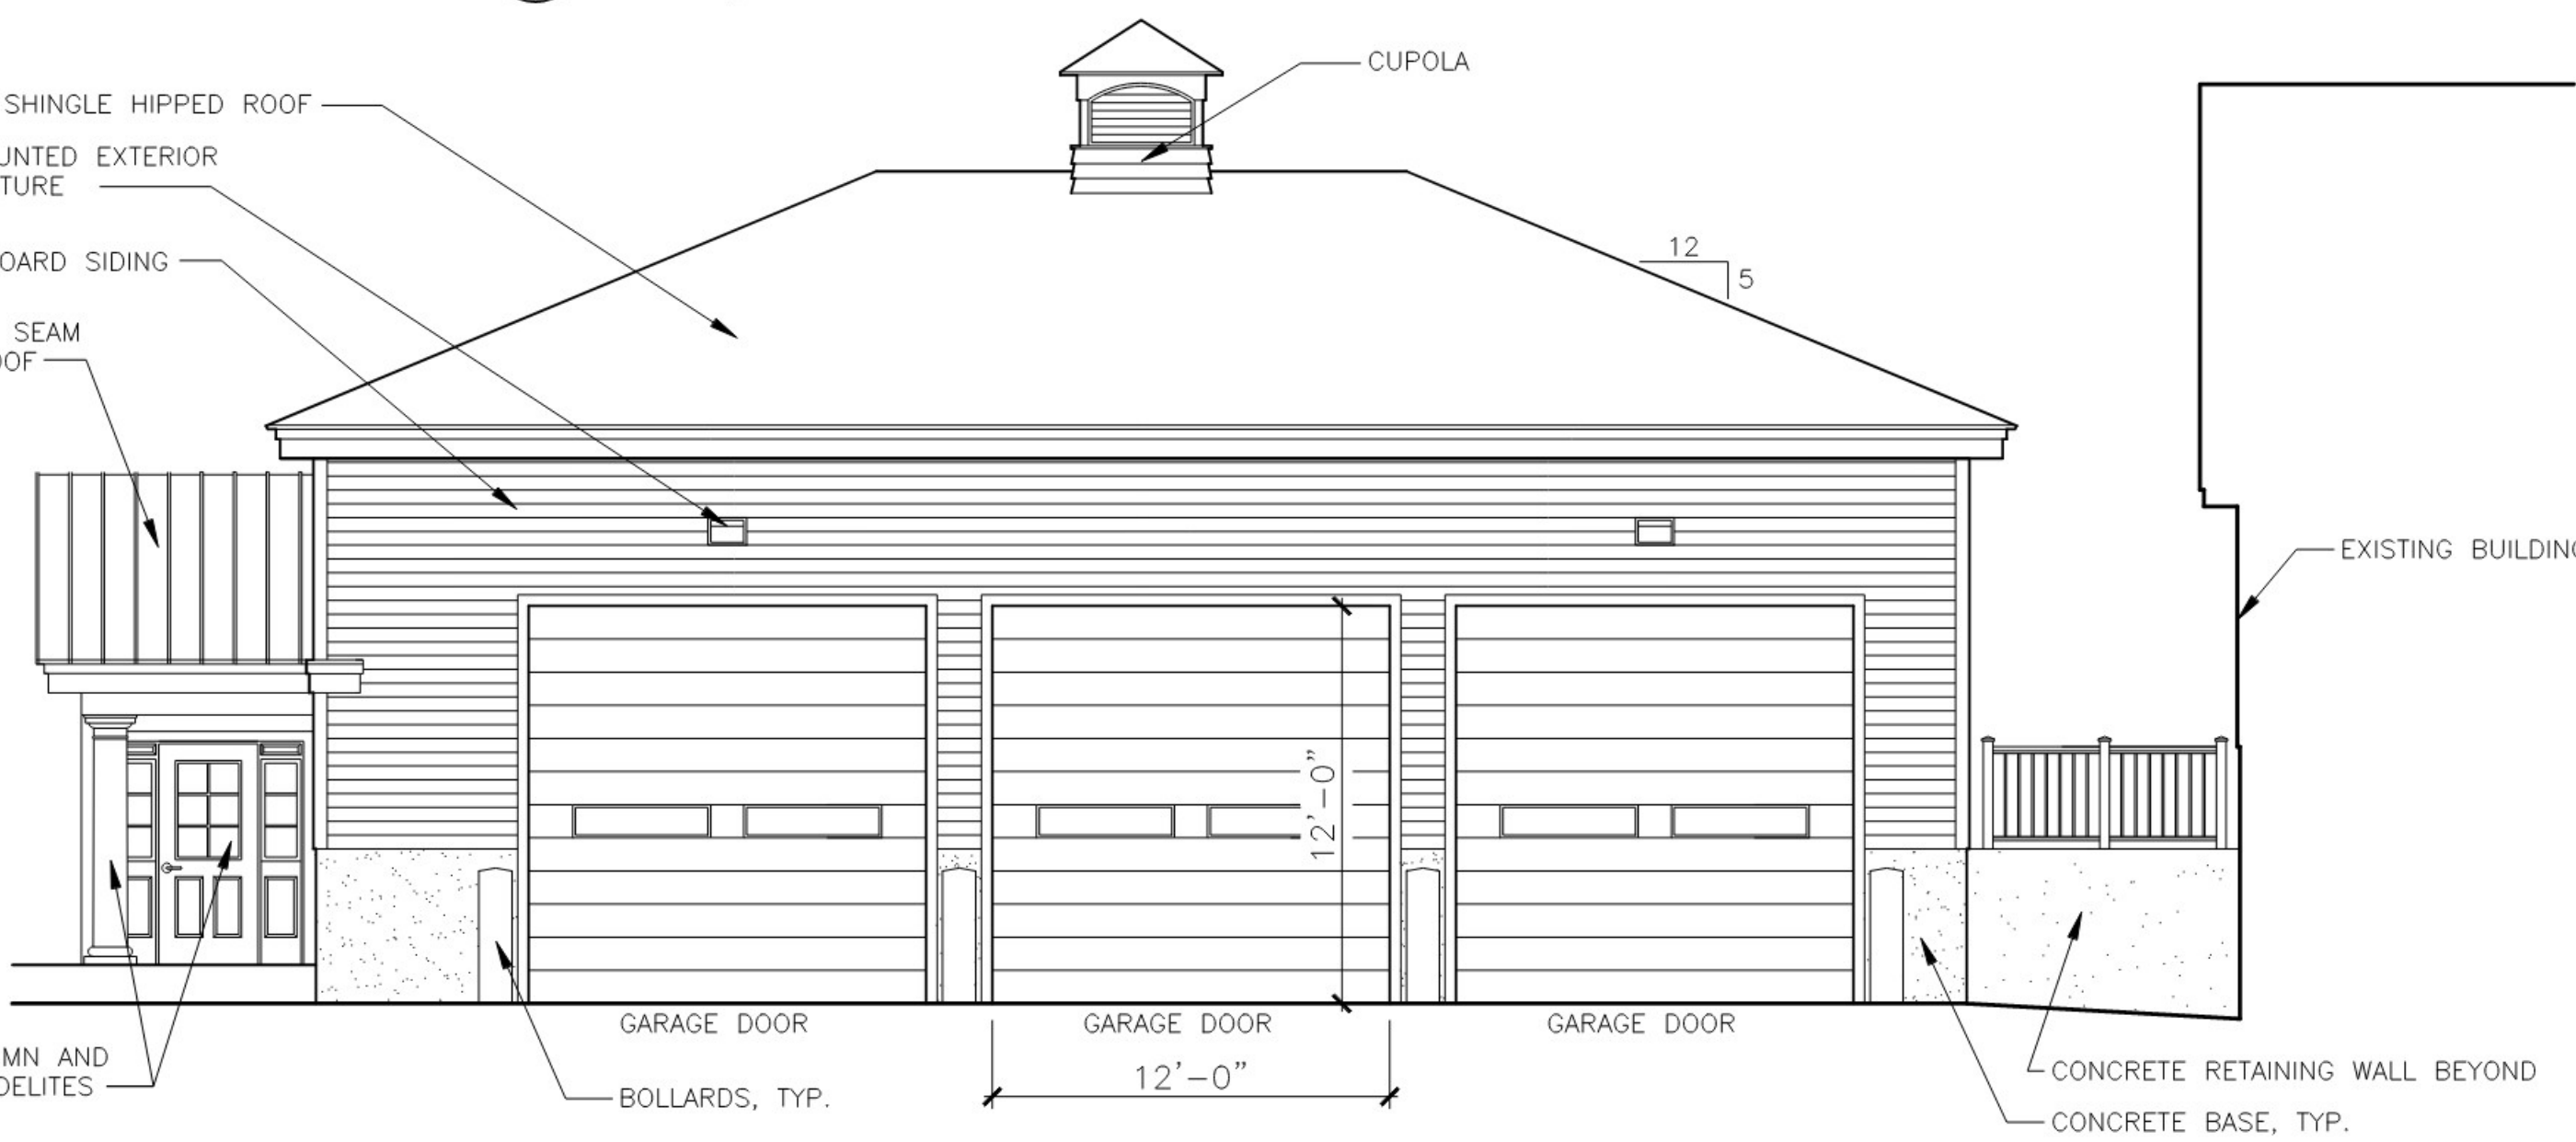

3 SCHEMATIC SOUTH EXTERIOR ELEVATION (BACK)
A2 SCALE: 3/16"=1'-0"



1 SCHEMATIC NORTH EXTERIOR ELEVATION (FRONT)
A2 SCALE: 3/16"=1'-0"

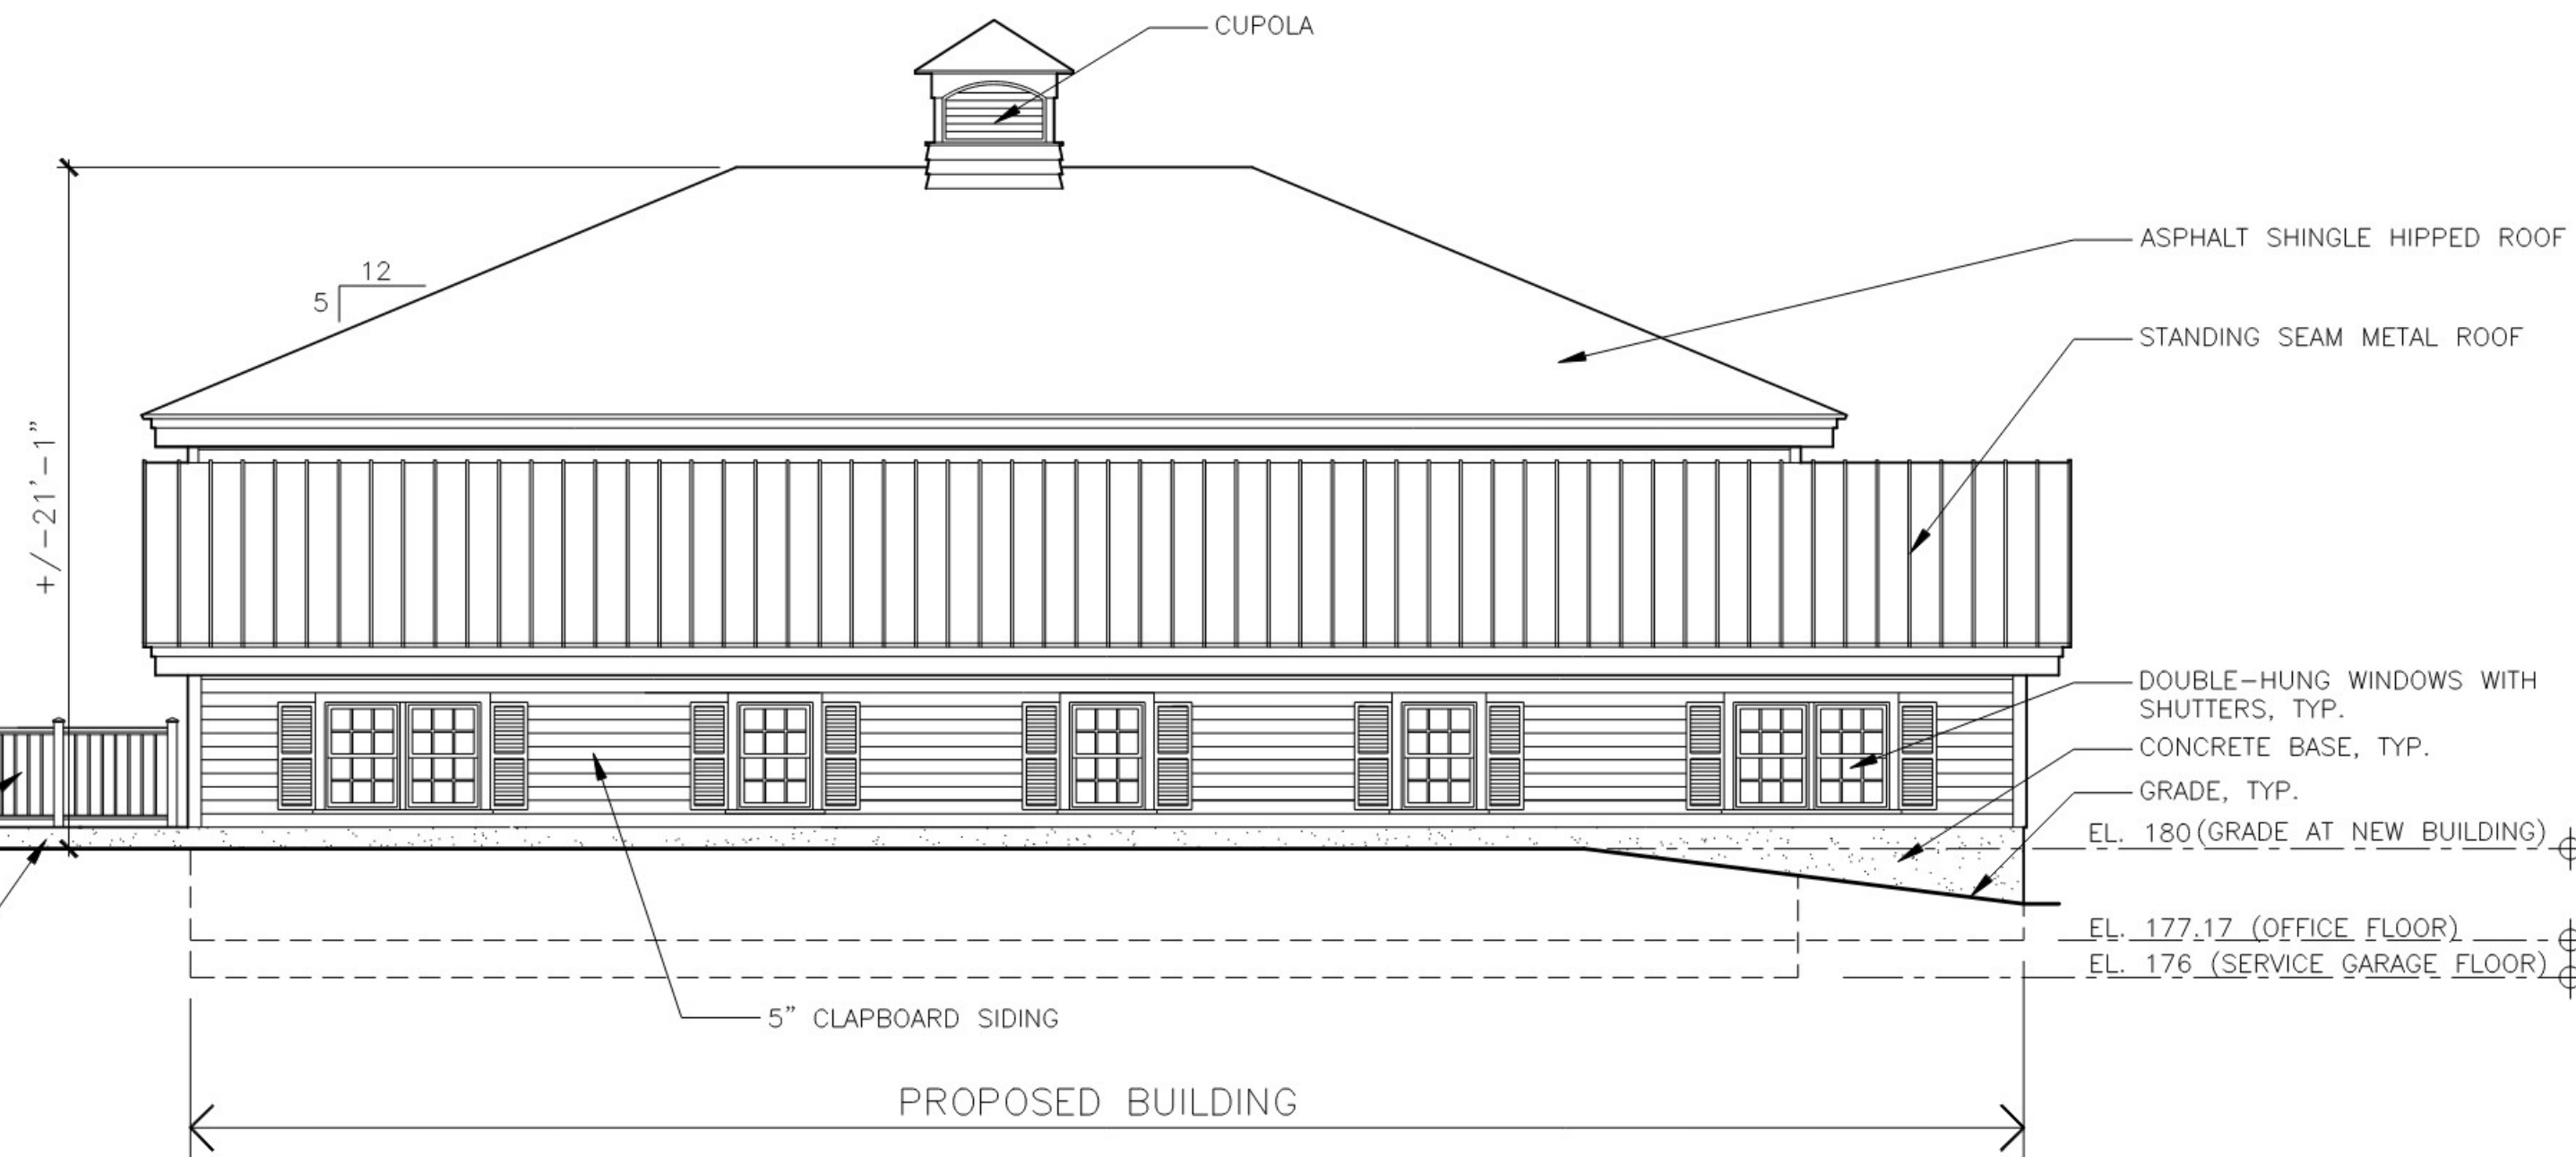

90 Sodom Lane
Derby, CT

SCHEMATIC FLOOR
PLAN AND EXTERIOR
ELEVATIONS

SCHEMATIC
DESIGN

SCHEMATIC EXTERIOR
ELEVATIONS


PROJECT NUMBER: 26-003

DATE: JUNE 17, 2026

DRAWN BY: MCH

SCALE: AS NOTED

A2

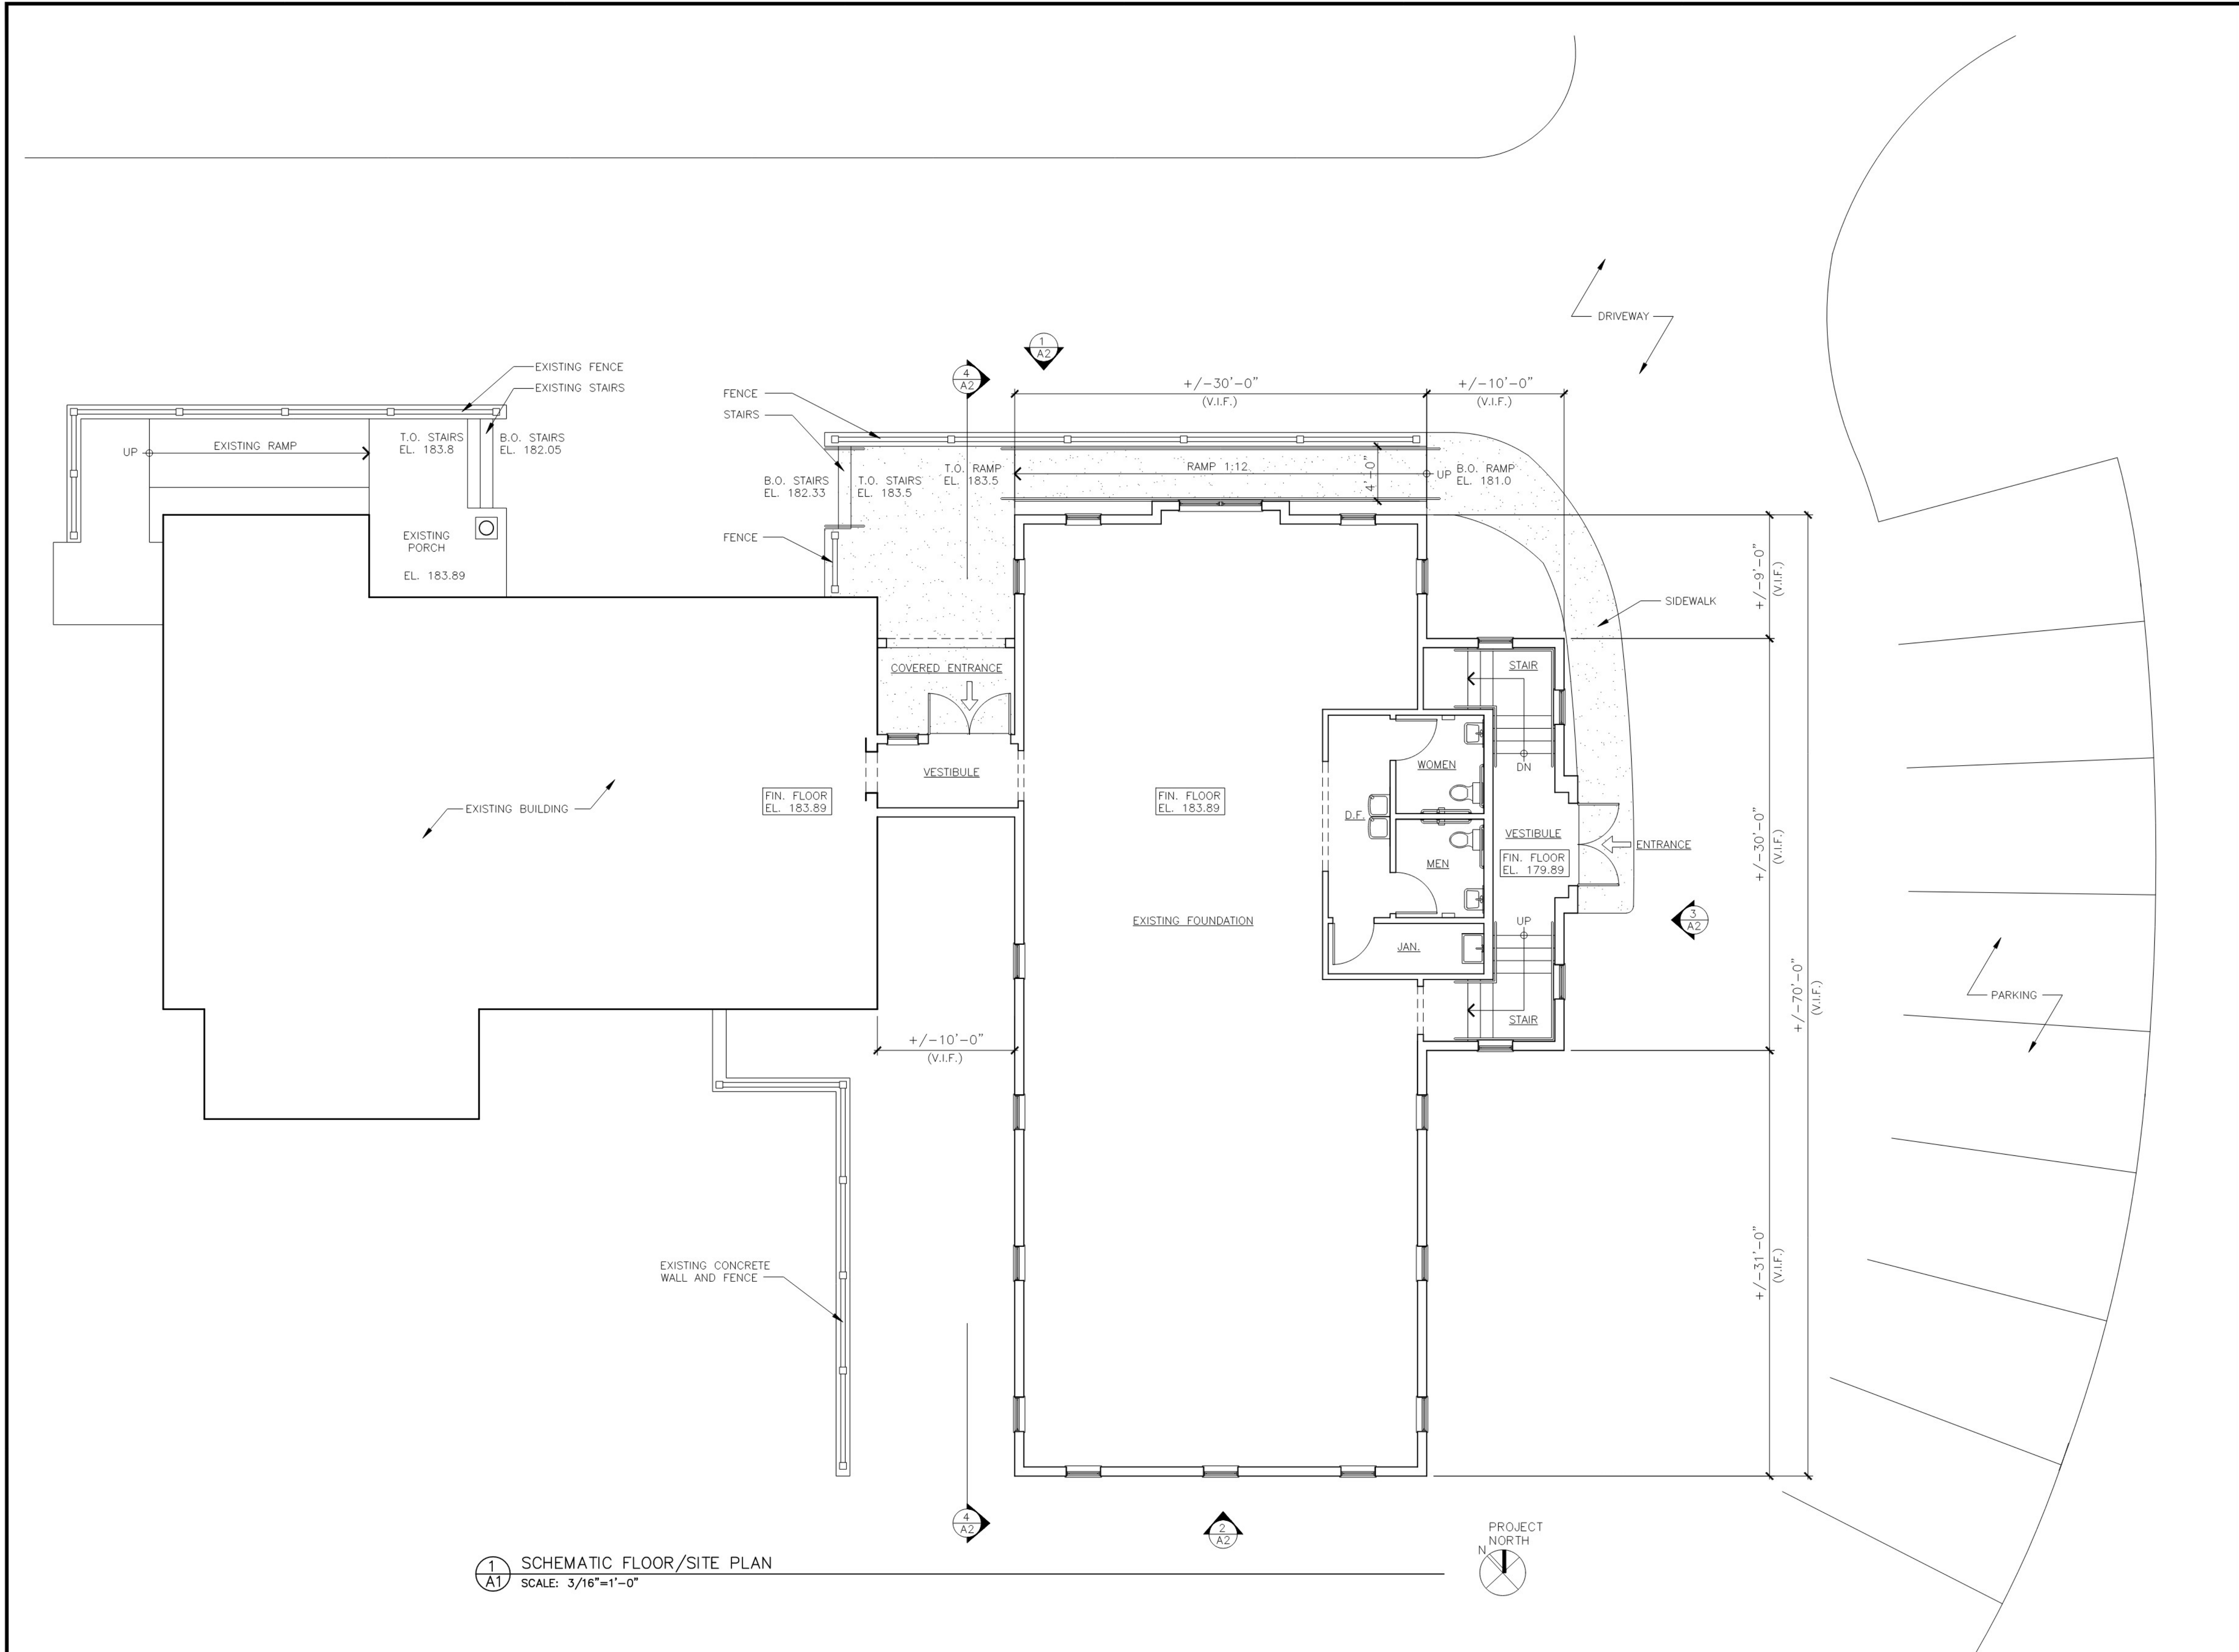

1
A1

SCHMATIC FLOOR/SITE PLAN
SCALE: 3/16"=1'-0"

**Marc C. Houston
Architect**

33 Hartley Street
North Haven, Ct. 06473
Phone (475) 254-5539

marchouston@comcast.net

The drawings and all the ideas and designs indicated therein are owned by and remain the property of Marc C. Houston Architect and no part thereof shall be used by any person, firm or corporation without the specific written permission of Marc C. Houston Architect.

REV.	DATE	DESCRIPTION

**114 Sodom Lane
Derby, CT**
**SCHEMATIC FLOOR
PLAN AND EXTERIOR
ELEVATIONS**

**SCHEMATIC
DESIGN**

**SCHEMATIC FLOOR/
SITE PLAN**

PROJECT NUMBER: 26-003

DATE: JULY 28, 2026

DRAWN BY: MCH

SCALE: AS NOTED


A1

Marc C. Houston
Architect


33 Hartley Street
North Haven, Ct. 06473
Phone (475) 254-5539

marchouston@comcast.net

The drawings and all the ideas and designs indicated therein are owned by and remain the property of Marc C. Houston Architect and no part thereof shall be used by any person, firm or corporation without the specific written permission of Marc C. Houston Architect.

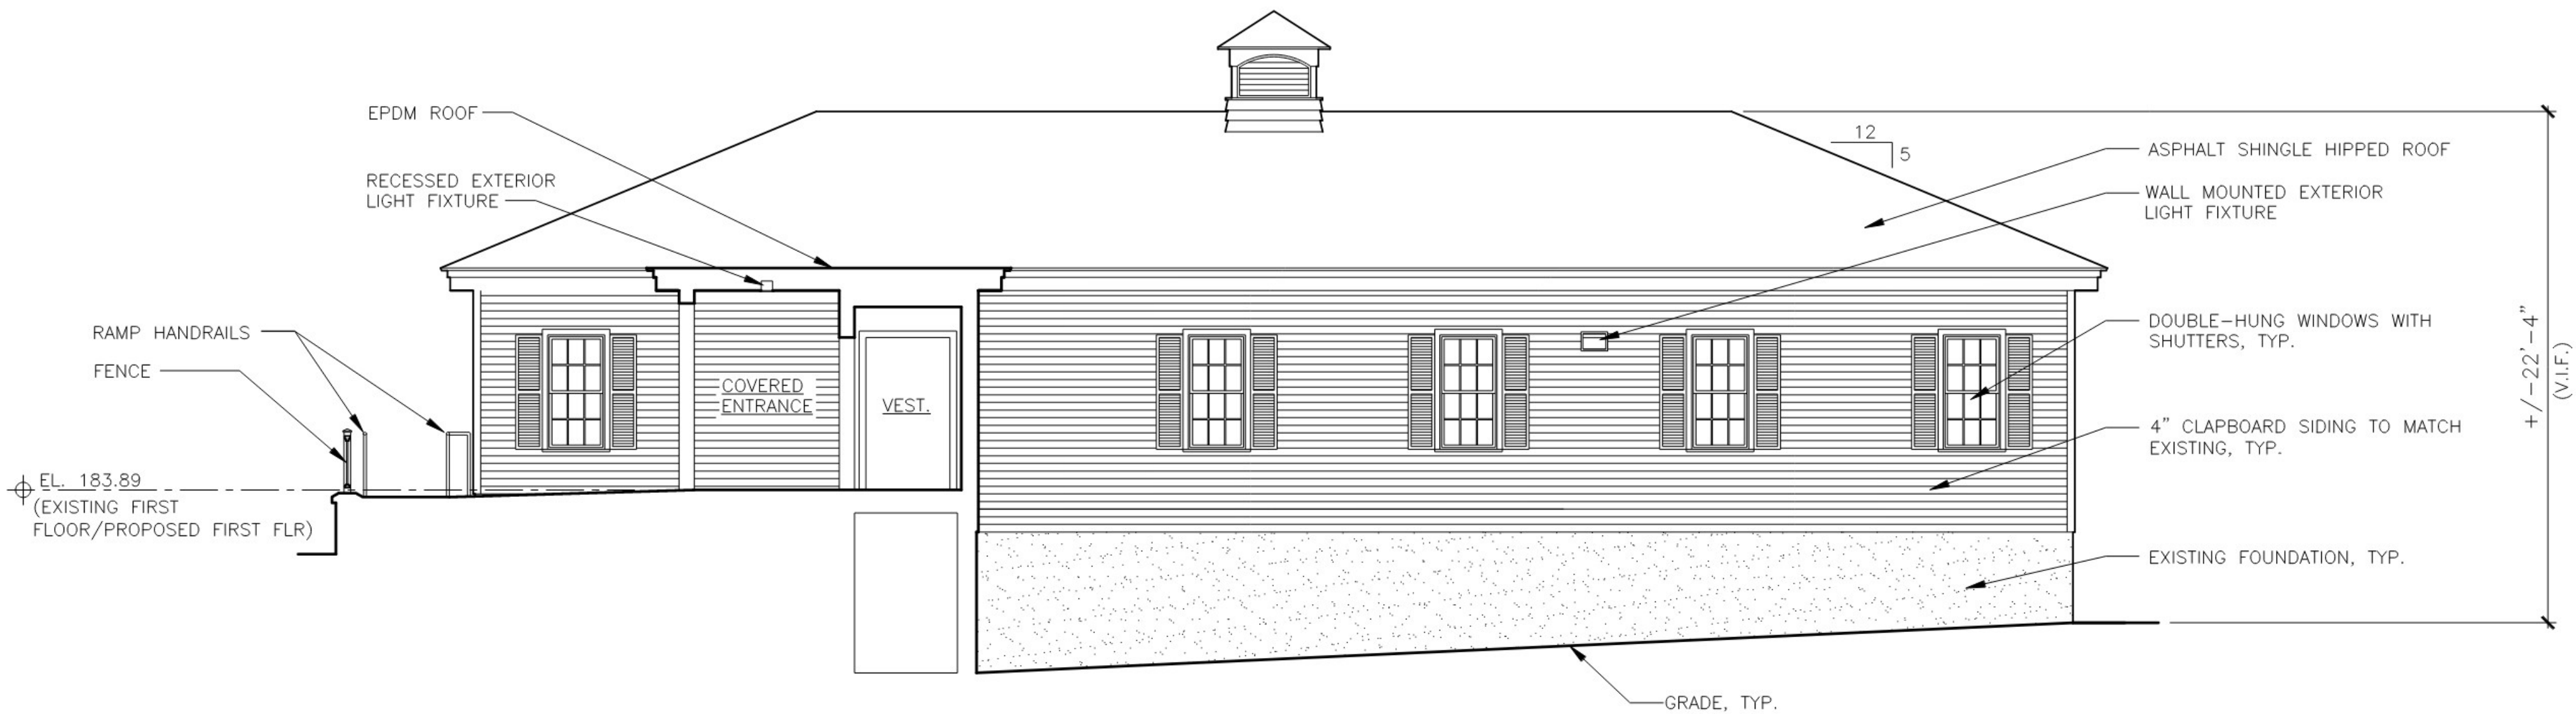


4 SCHEMATIC WEST EXTERIOR SECTION/ELEVATION (VIEW FROM EXISTING BUILDING)
A2 SCALE: 3/16"=1'-0"

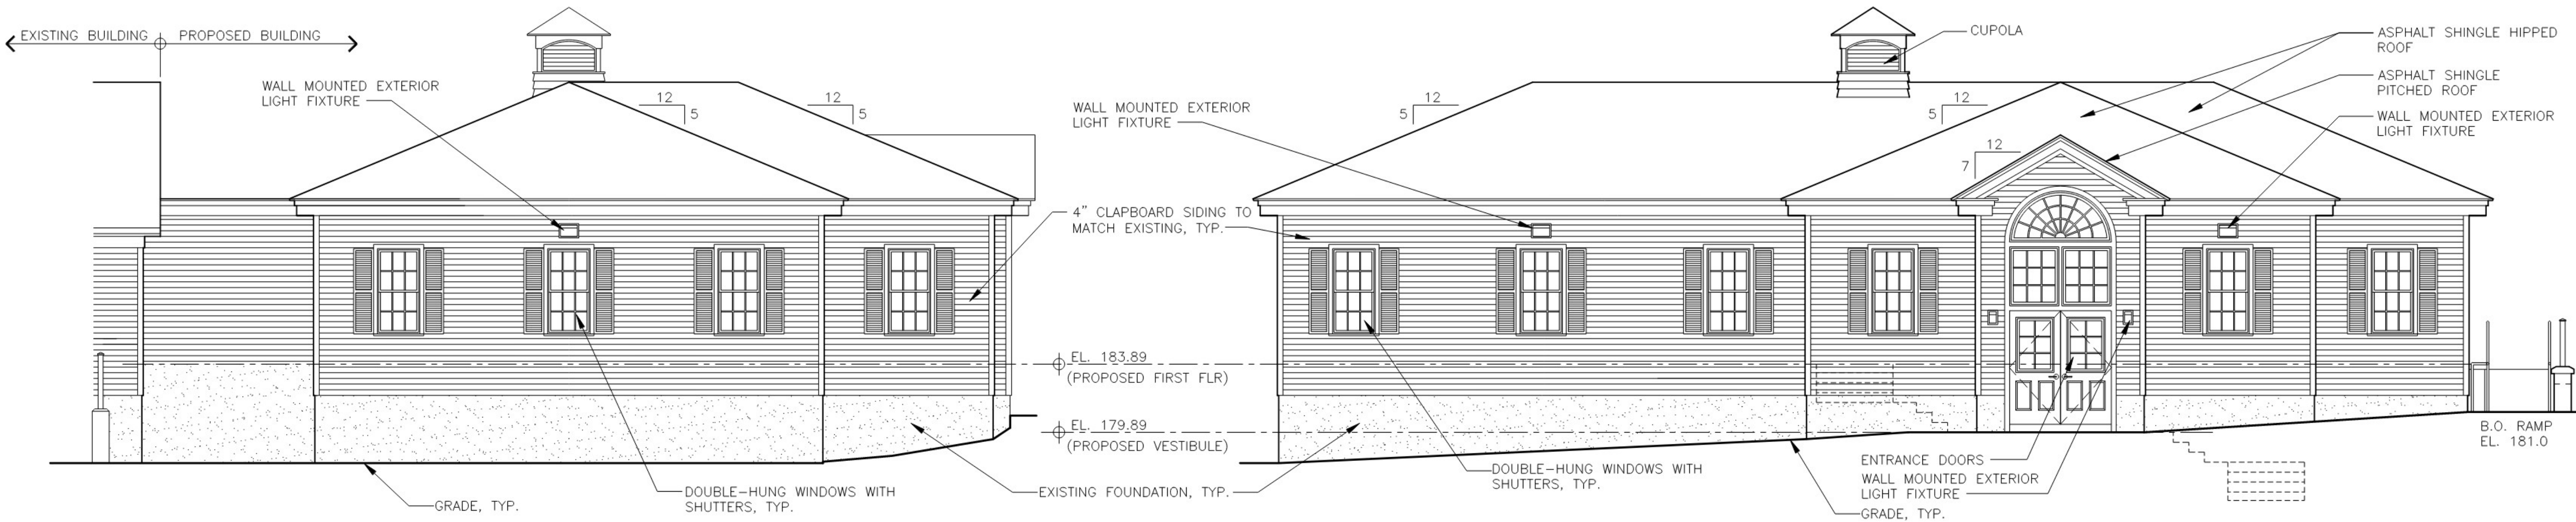


2 SCHEMATIC SOUTH EXTERIOR ELEVATION (FACING EDGE FITNESS)
A2 SCALE: 3/16"=1'-0"

3 SCHEMATIC EAST EXTERIOR ELEVATION (BROOK SIDE)
A2 SCALE: 3/16"=1'-0"

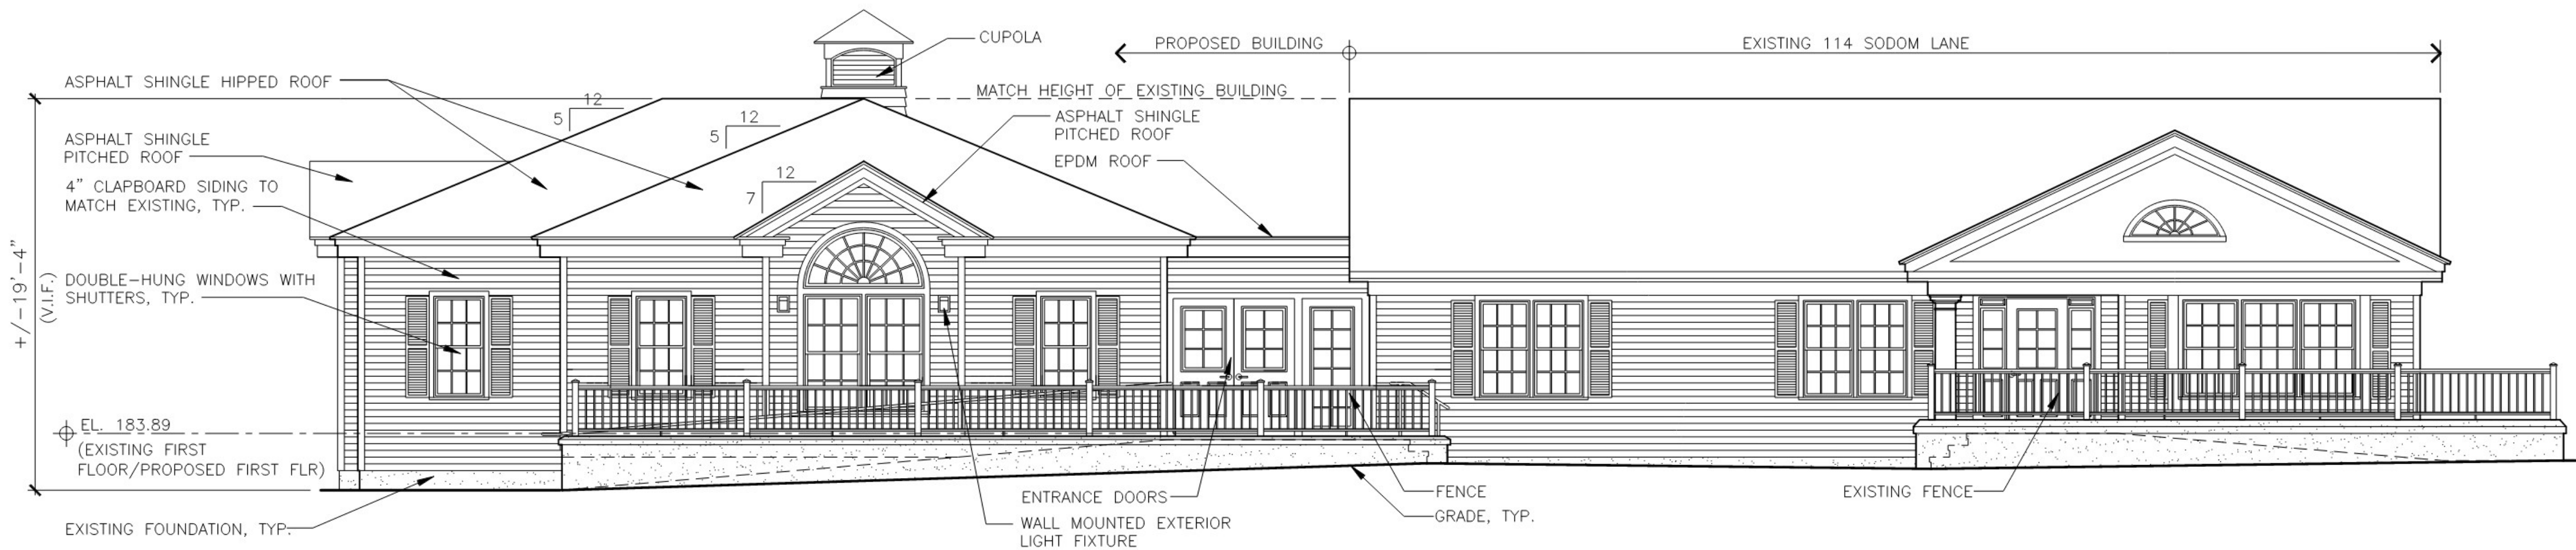

1 SCHEMATIC NORTH EXTERIOR ELEVATION (SODOM LANE)
A2 SCALE: 3/16"=1'-0"

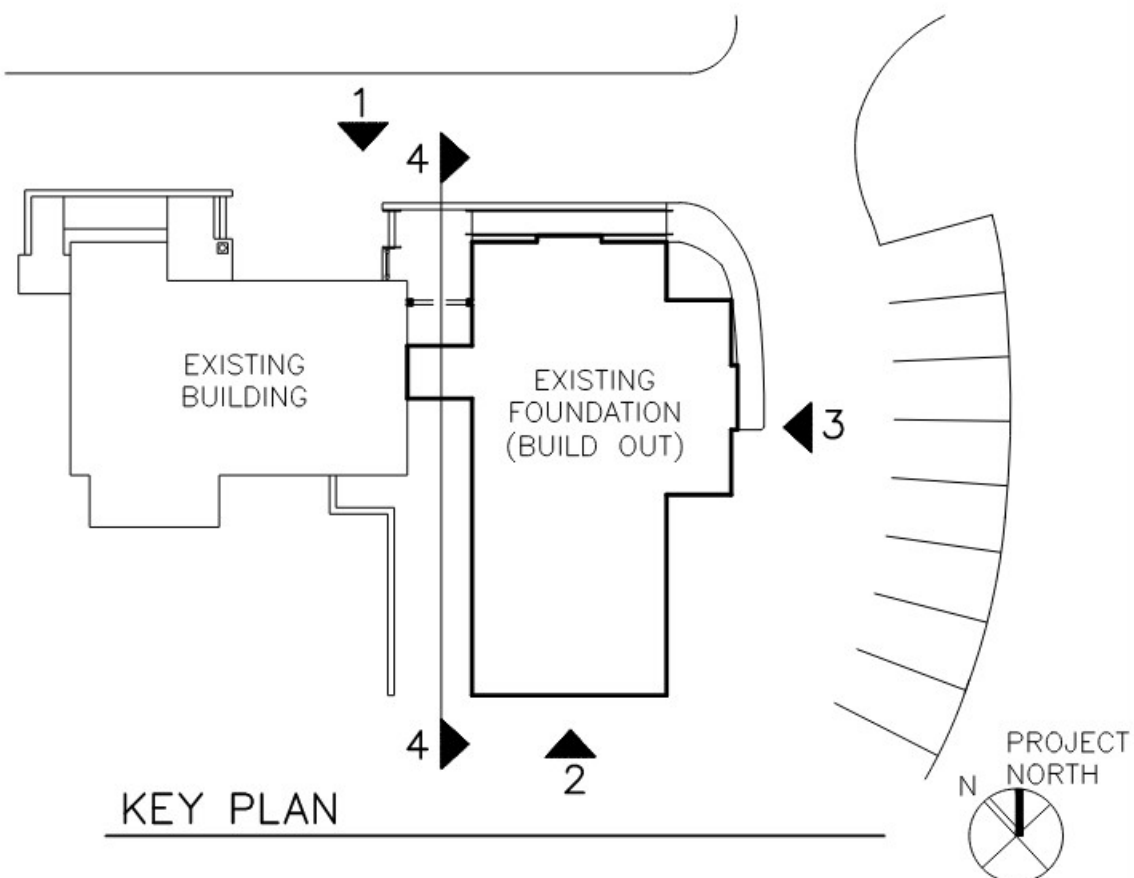

REV.	DATE	DESCRIPTION

114 Sodom Lane
Derby, CT

SCHEMATIC FLOOR
PLAN AND EXTERIOR
ELEVATIONS

SCHEMATIC
DESIGN

SCHEMATIC EXTERIOR
ELEVATIONS

PROJECT NUMBER: 26-003

DATE: JULY 28, 2026

DRAWN BY: MCH

SCALE: AS NOTED

A2