

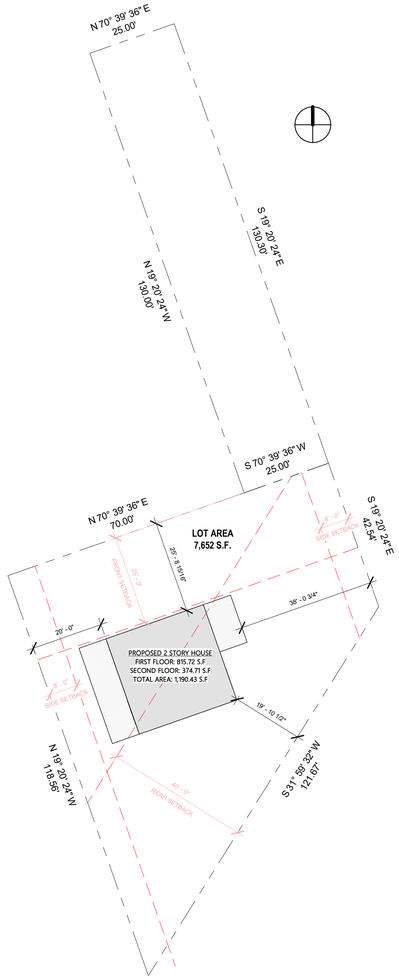


2 PROPOSED SITE PLAN
1" = 20'-0"

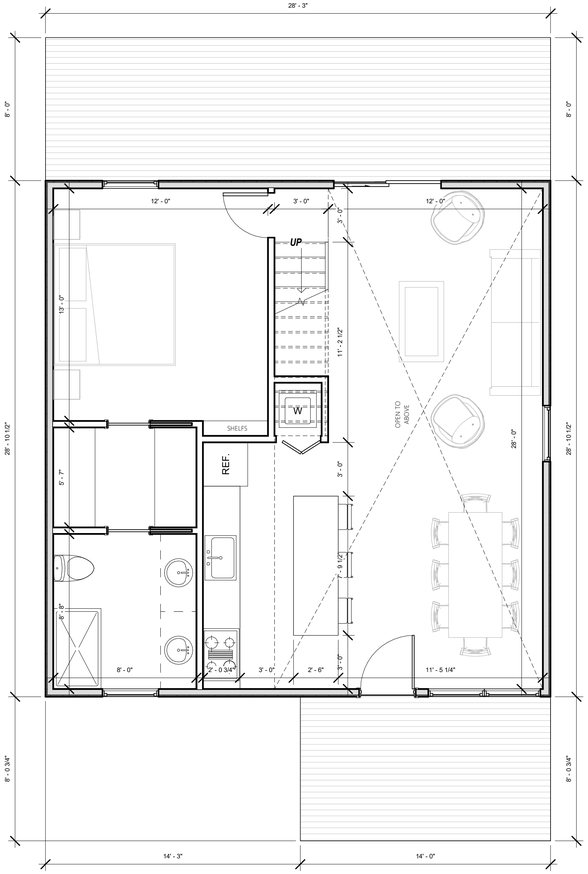

1 PROPOSED FIRST FLOOR PLAN
1/4" = 1'-0"

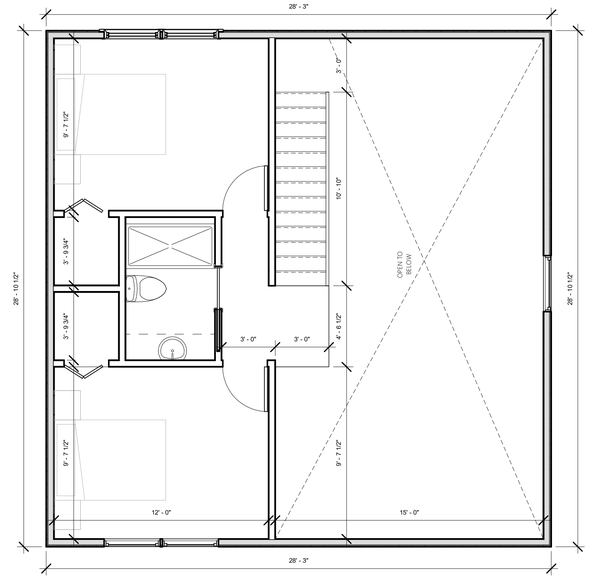

3 PROPOSED SECOND FLOOR PLAN
1/4" = 1'-0"

RECEIVED
By Marc J Garofalo MPA, MMC, MCTC at 10:25 am, Aug 17, 2026

54 HILLCREST AVE, DERBY, CT

PROPOSED BASEMENT PLANS

Project number	026_124
Date	05/04/2025
Drawn by	M. RIOS
Checked by	----------
	A0
Scale	As indicated