

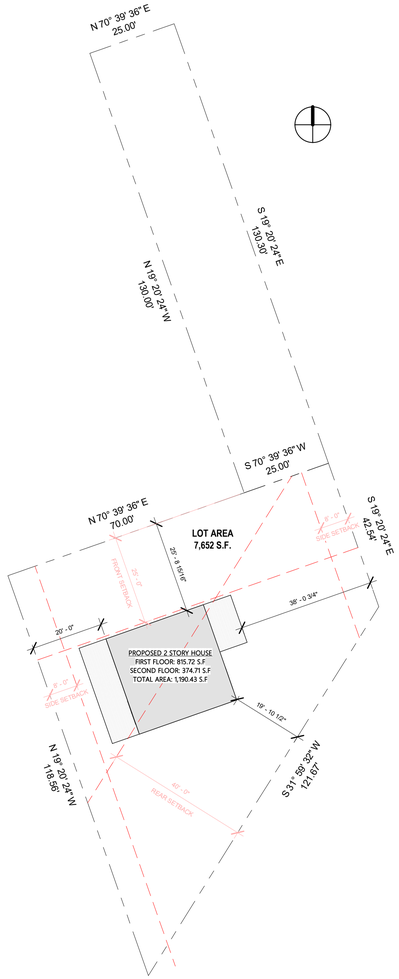



2 PROPOSED SITE PLAN
1" = 20'-0"

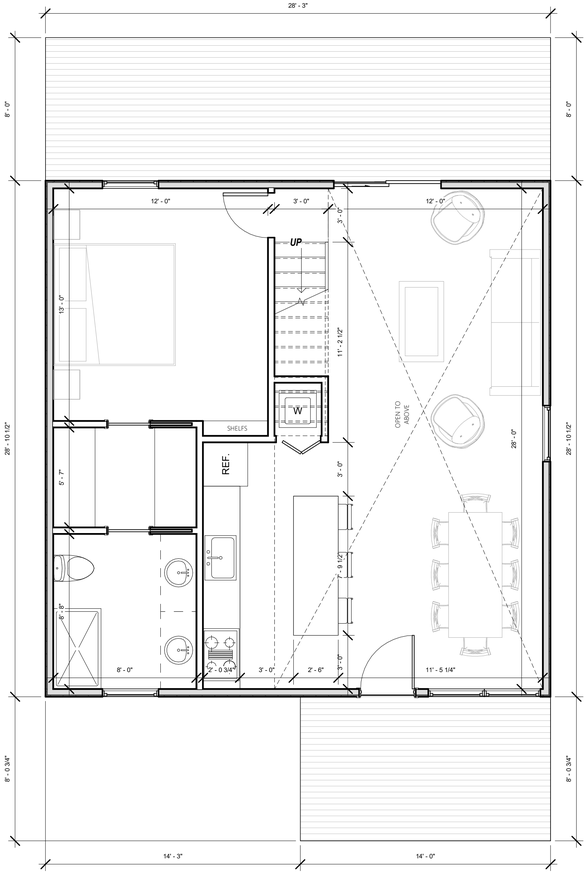


1 PROPOSED FIRST FLOOR PLAN
1/4" = 1'-0"

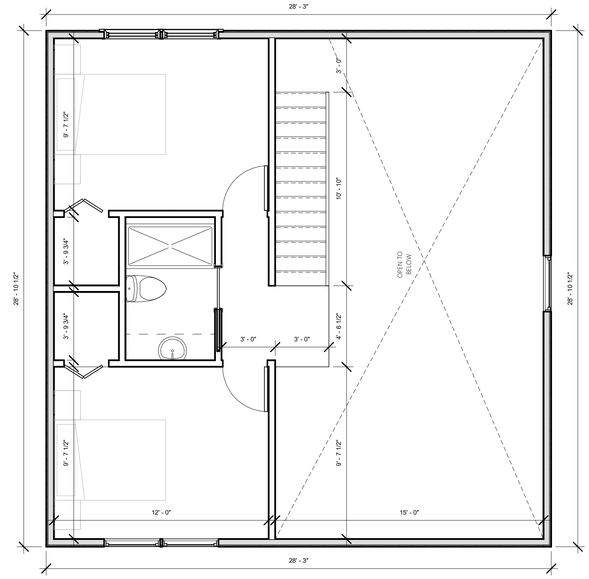


3 PROPOSED SECOND FLOOR PLAN
1/4" = 1'-0"

**RECEIVED**
*By Marc J Garofalo MPA, MMC, MCTC at 2:19 pm, Aug 17, 2026*

# 54 HILLCREST AVE, DERBY, CT

PROPOSED BASEMENT PLANS

| | |
|---|---|
| Project number | 026_124 |
| Date | 05/04/2025 |
| Drawn by | M. RIOS |
| Checked by | ---------- |
| | A0 |
| Scale | As indicated |