
LEGEND

EXISTING DRAINAGE PIPE


EASEMENT LINE

PROPERTY LINE

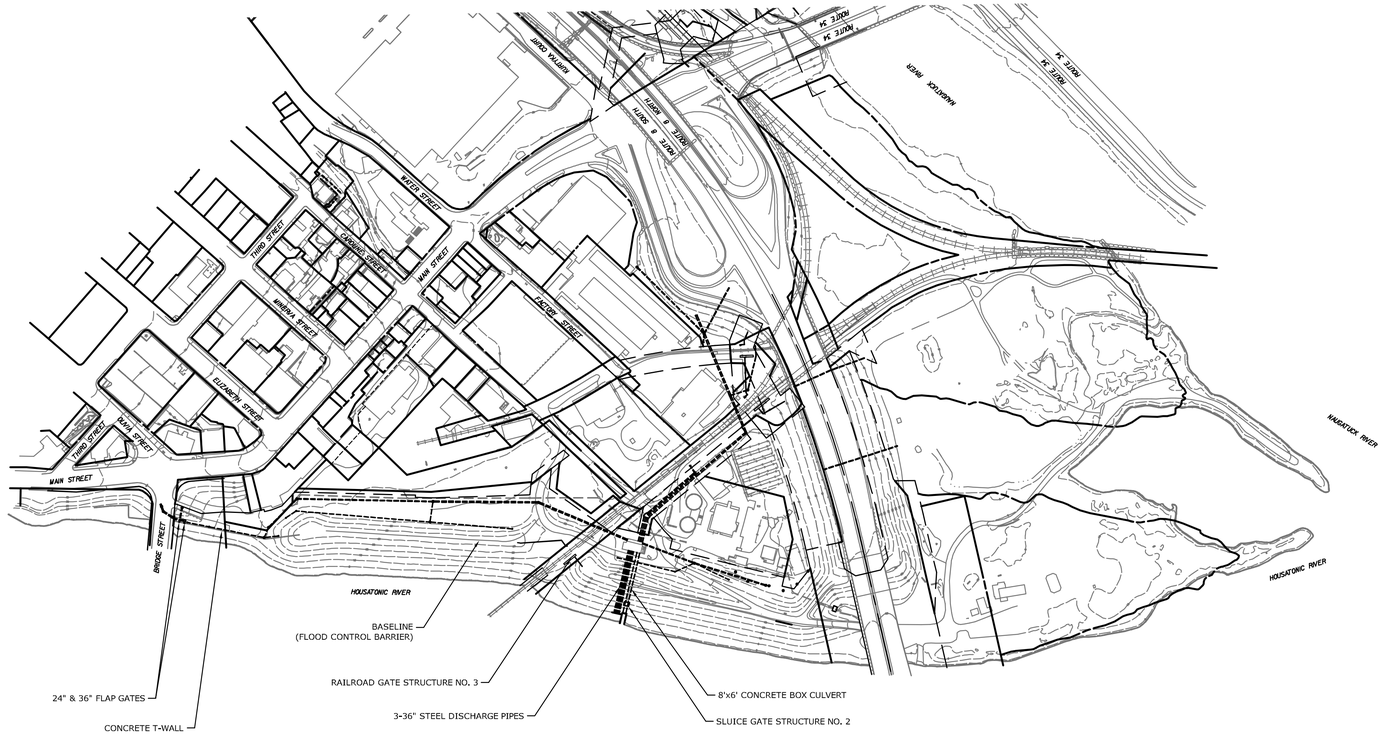

FLOOD CONTROL LEVEE PLAN

SCALE: 1"=200'

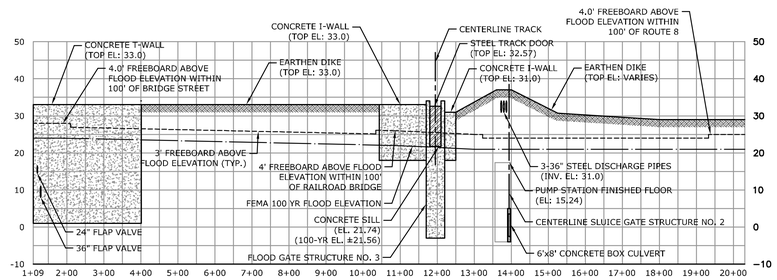

FLOOD CONTROL LEVEE PROFILE

SCALE: 1"=200' (H)
1"=20' (V)

NOTES:

1. ELEVATIONS AND CONTOURS ARE BASED ON NAVD 1988.
2. STATIONING FOR LEVEES ARE BASED ON ARMY CORPS OF ENGINEERING 'AS-BUILT' PLANS FOR DERBY LOCAL FLOOD PROTECTION PROJECT AND ANSONIA LOCAL FLOOD PROTECTION PROJECT. STATIONING FOR FLOOD GATE STRUCTURES ARE ASSUMED.
3. FEMA 100-YEAR FLOOD ELEVATION IS BASED ON NEW HAVEN COUNTY DFIRM MAP 0900PC0404H, EFFECTIVE DECEMBER 17, 2010

(1/2") 0 50' (1") 100'

Engineering, Architecture, Landscape Architecture and Environmental Science

MILONE & MACBROOM®

99 Realty Drive
Cheshire, Connecticut 06410
(203) 271-1773 Fax: (203) 272-9733
www.milonemacbroom.com

REVISIONS

FLOOD CONTROL LEVEE PLAN & PROFILE EXHIBIT

FEMA LEVEE CERTIFICATION - FREEBOARD ANALYSIS
HOUSATONIC & NAUGATUCK RIVERS

DERBY, CONNECTICUT

---	RJM	MJJ
DESIGNED	DRAWN	CHECKED

SCALE: AS SHOWN

DATE: DECEMBER 2010

PROJECT NO. 1560-119

3 OF 3

SHEET NO.