

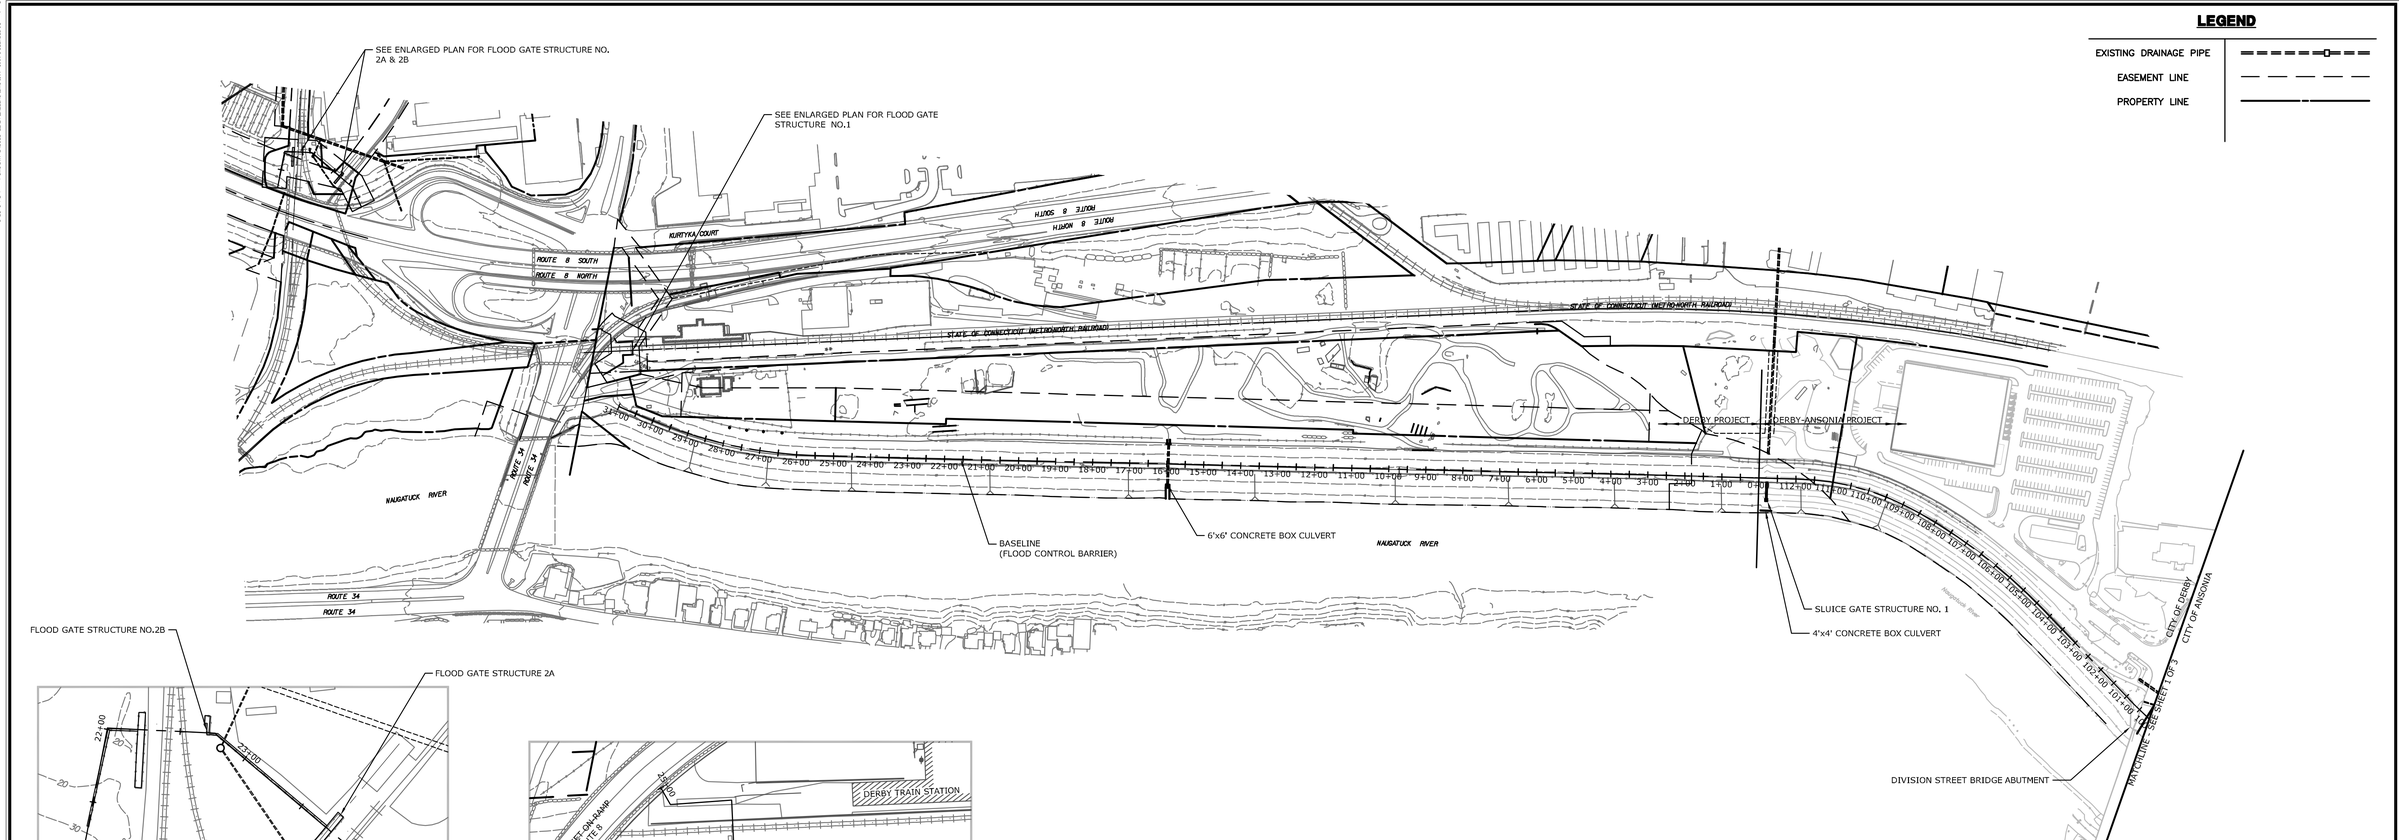


FLOOD GATE STRUCTURE NO. 2A & 2B
SCALE: 1"=50'

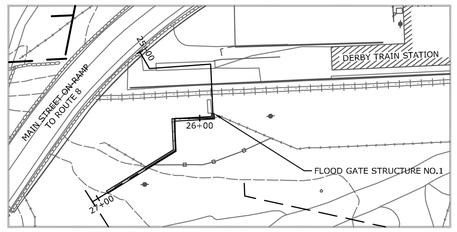


FLOOD GATE STRUCTURE NO. 1
SCALE: 1"=50'

FLOOD CONTROL LEVEE PLAN
SCALE: 1"=200'

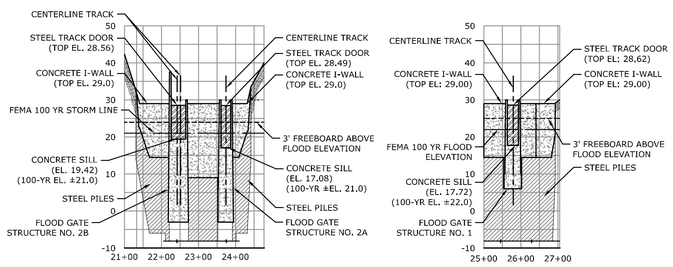

FLOOD GATE STRUCTURE NO. 2A & 2B
SCALE: 1"=200' (H)
1"=20' (V)

FLOOD GATE STRUCTURE NO. 1
SCALE: 1"=200' (H)
1"=20' (V)

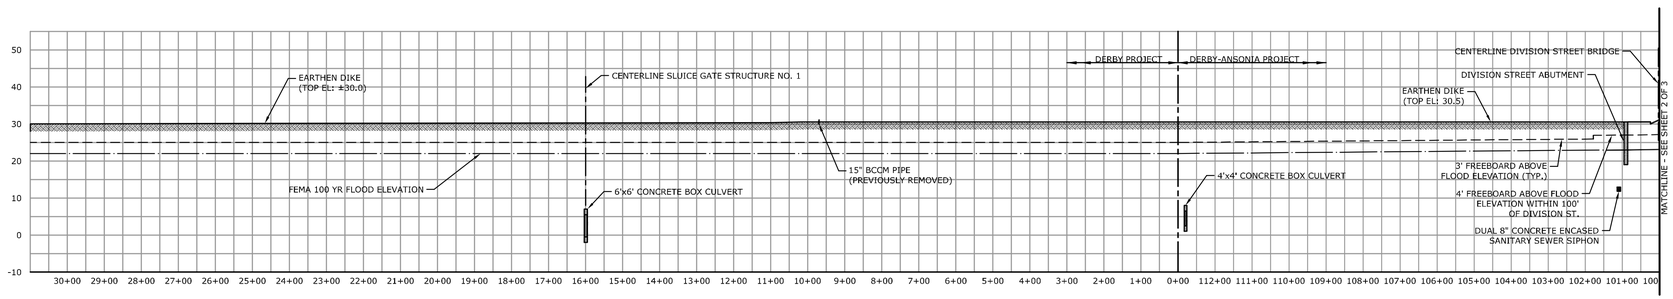

FLOOD CONTROL LEVEE PROFILE
SCALE: 1"=200' (H)
1"=20' (V)

NOTES:
1. ELEVATIONS AND CONTOURS ARE BASED ON NAVD 1988.
2. STATIONING FOR LEVEES ARE BASED ON ARMY CORPS OF ENGINEERING 'AS-BUILT' PLANS FOR DERBY LOCAL FLOOD PROTECTION PROJECT AND ANSONIA LOCAL FLOOD PROTECTION PROJECT. STATIONING FOR FLOOD GATE STRUCTURES ARE ASSUMED.
3. FEMA 100-YEAR FLOOD ELEVATION IS BASED ON NEW HAVEN COUNTY DFIRM MAP 0900PC0404H, EFFECTIVE DECEMBER 17, 2010

Engineering, Land Surveying, Architecture and Environmental Science
MILONE & MACBROOM®
99 Realty Drive
Cheshire, Connecticut 06410
(203) 271-1773 Fax: (203) 272-9733
www.milonemacbroom.com

REVISIONS

FLOOD CONTROL LEVEE PLAN & PROFILE EXHIBIT
FEMA LEVEE CERTIFICATION - FREEBOARD ANALYSIS
HOUSATONIC & NAUGATUCK RIVERS
ANSONIA & DERBY, CONNECTICUT

DESIGNED	DRAWN	CHECKED
---	RJM	MJJ

SCALE: AS SHOWN
DATE: DECEMBER 2010
PROJECT NO.: 1560-119