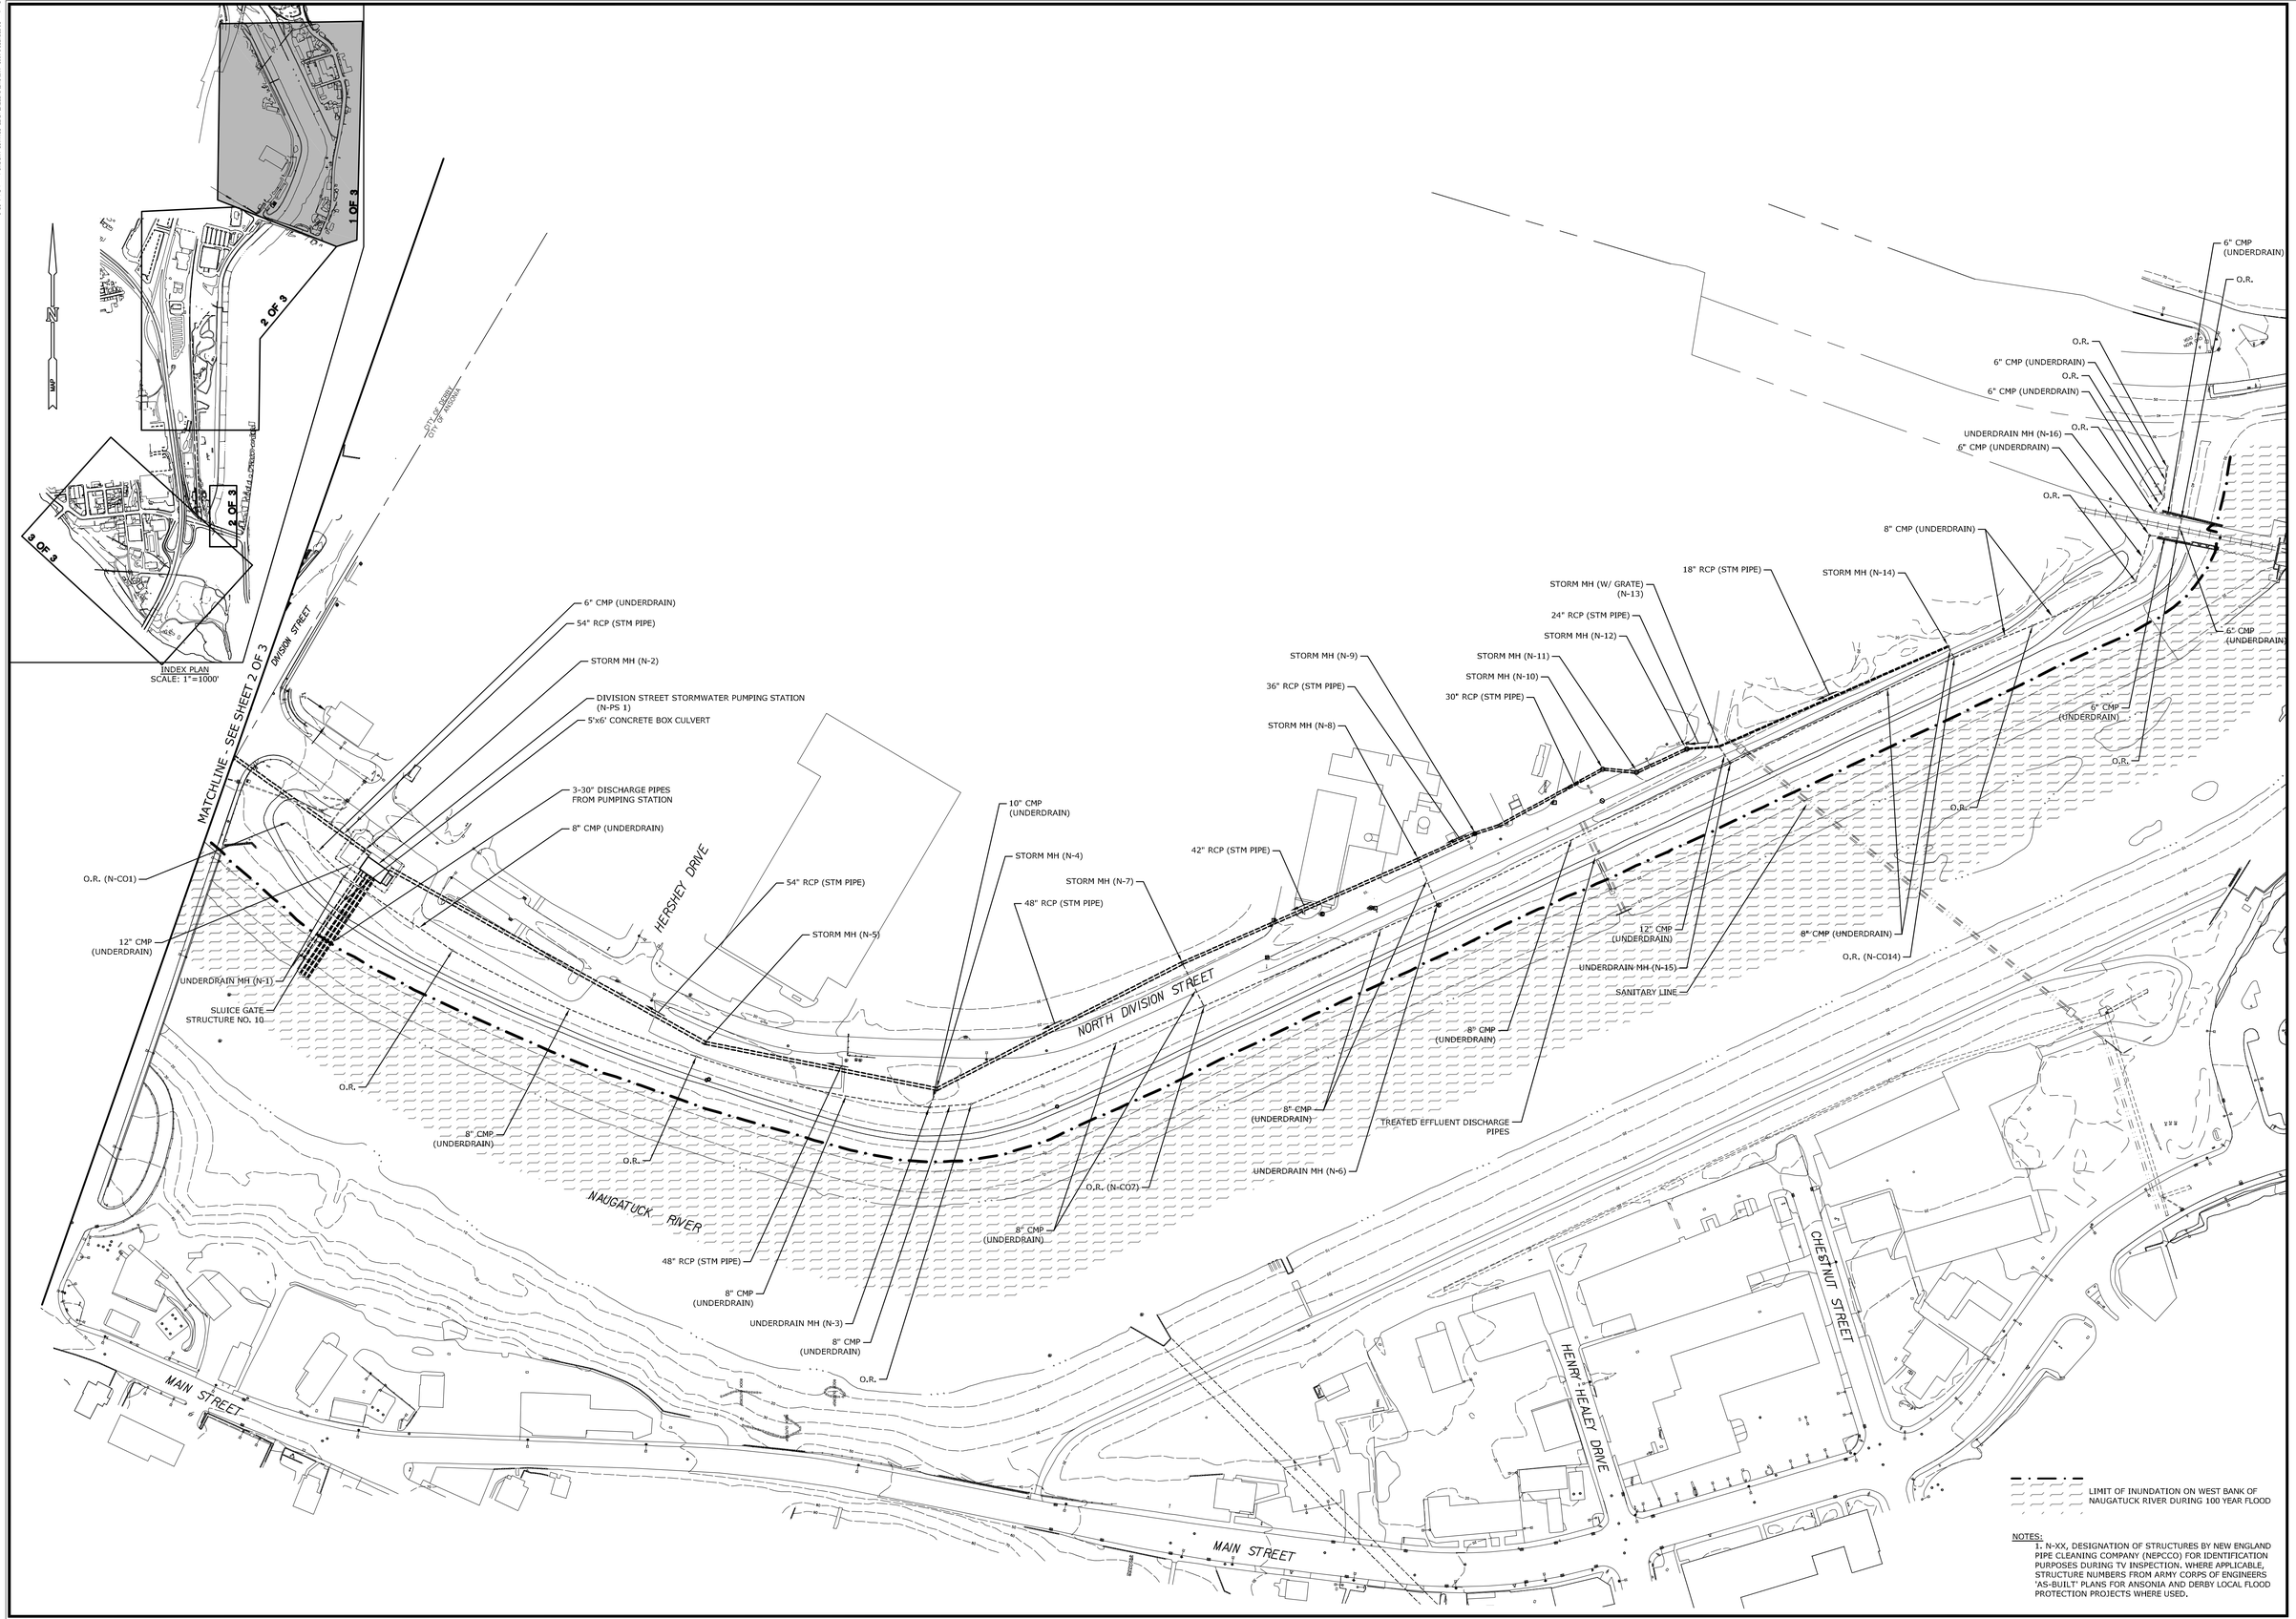


NOTES:

1. N-XX, DESIGNATION OF STRUCTURES BY NEW ENGLAND PIPE CLEANING COMPANY (NEPCCO) FOR IDENTIFICATION PURPOSES DURING TV INSPECTION. WHERE APPLICABLE, STRUCTURE NUMBERS FROM ARMY CORPS OF ENGINEERS 'AS-BUILT' PLANS FOR ANSONIA AND DERBY LOCAL FLOOD PROTECTION PROJECTS WHERE USED.

0 (1/2") 50' (1") 100'

Engineering, Land Surveying, Architecture and Environmental Science
MILONE & MACBROOM®
99 Realty Drive
Cheshire, Connecticut 06410
(203) 271-1773 Fax: (203) 272-9733
www.milonemacbroom.com

REVISIONS

FLOOD CONTROL DRAINAGE AND RIVERSIDE INUNDATION EXHIBIT

FEMA LEVEE CERTIFICATION
HOUSATONIC & NAUGATUCK RIVERS

ANSONIA, CONNECTICUT

MJJ	MMM	MJJ
DESIGNED	DRAWN	CHECKED

SCALE 1"=100'

DATE DECEMBER 2010

PROJECT NO. 1560-119

1 OF 3

SHEET NO.