


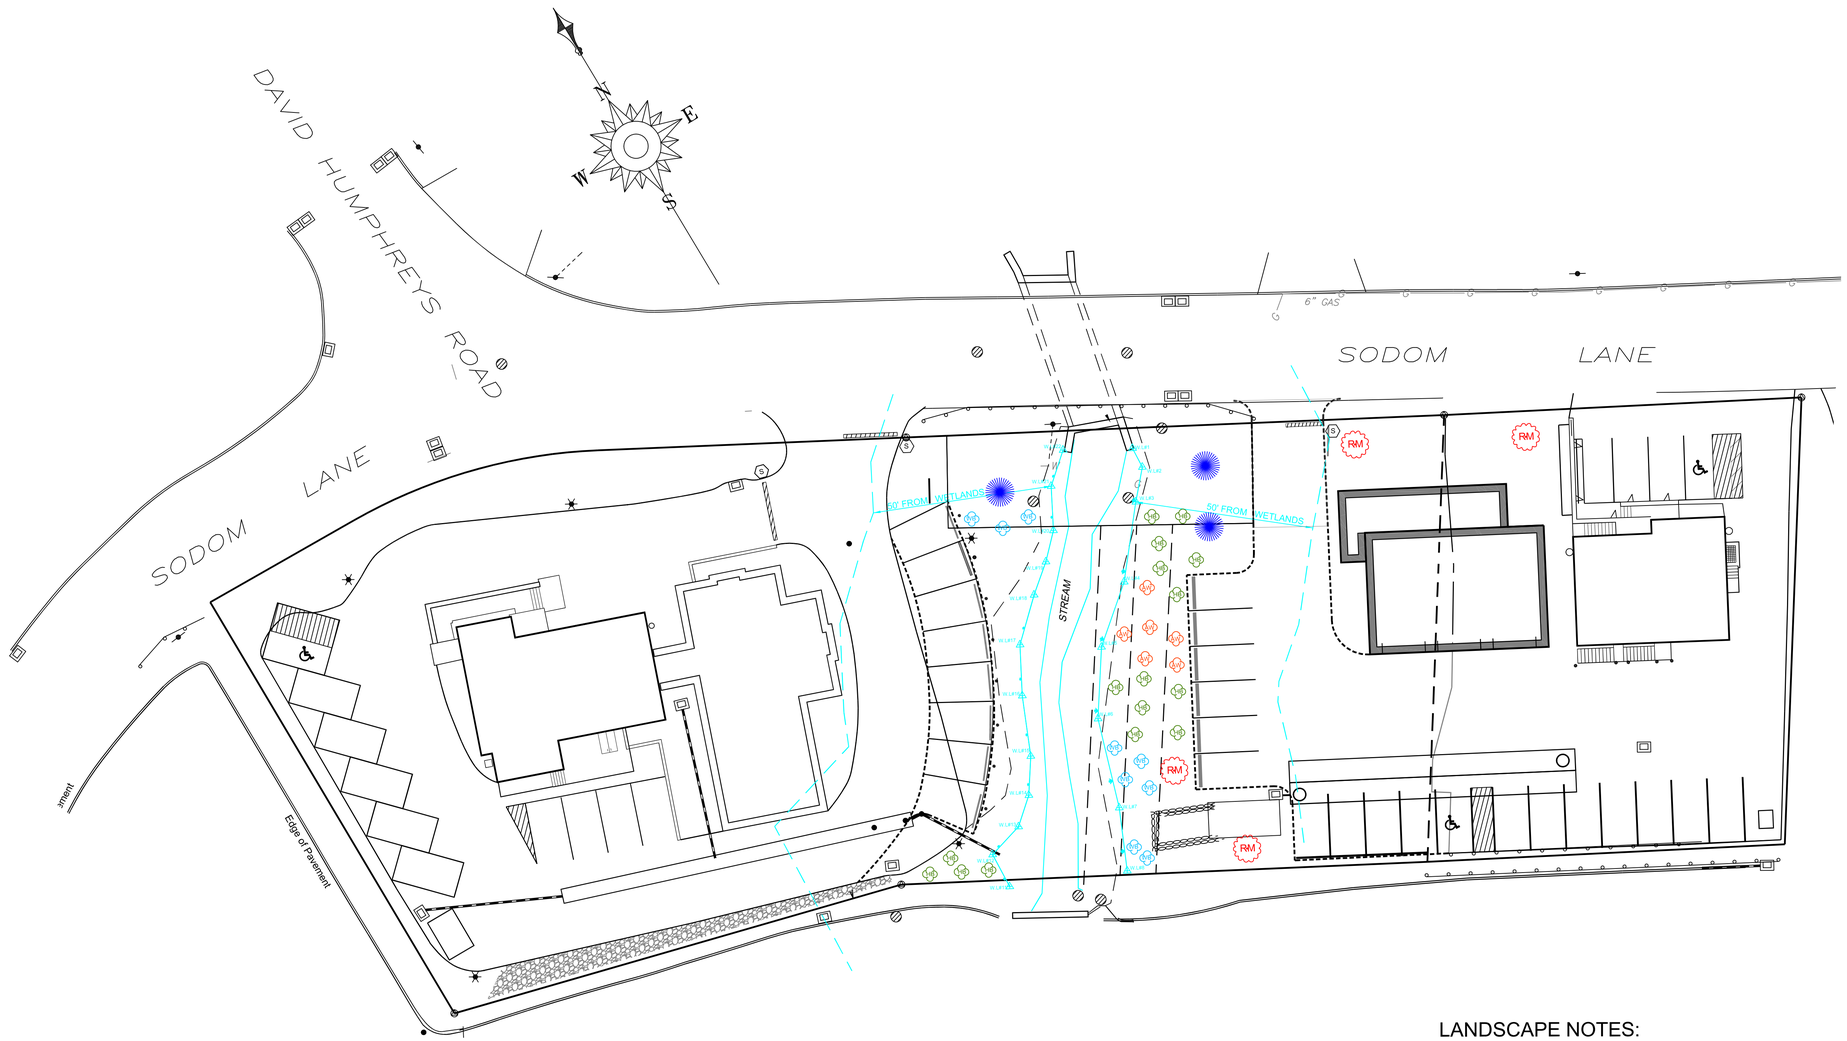

LOCATION MAP
(Approx. Scale: 1"=200')

LANDSCAPE LEGEND:

- (3) Blue Spruce
- (4) Red Maple
- (6) Arrowood Viburnum
- (16) Highbush Blueberry
- (9) Winterberry

LANDSCAPE NOTES:

1. All landcape material shall be guaranteed for a period of one year from date of installation.
2. All disturbed areas shall be finished with a minimum of 4" topsoil and seeded.
3. Plant one male plant to each three female plants to ensure fruit.
4. Seed all areas between the two parking areas with conservation seed mix.

0' 20' 40'

RECEIVED
By Marc J Garofalo MPA, MMC, MCTC at 9:53 am, Aug 11, 2026

NOWAKOWSKI, O'BYMACHOW, KANE, ASSOCIATES
CIVIL ENGINEERING & LAND SURVEYING
45 LAUREL AVENUE
SHELTON, CONNECTICUT 06484
PHONE: (203) 924-7745
WEB: nokassoc.com

CIVIL ENGINEERING NOK LAND SURVEYING

REGISTERED 1990

CERTIFICATION BLOCK

Revisions		
DATE	REVISION	DESCRIPTION
7/29/26		

LANDSCAPING PLAN
PREPARED FOR
JALOWIEC REALTY ASSOCIATES
90 & 114 SODOM LANE
DERBY, CONNECTICUT

PROJECT NO.	DRAWING
DATE	JULY 22, 2026
SCALE	1" = 20'
FB/PG	592/90
REV.	
SHEET	OF