
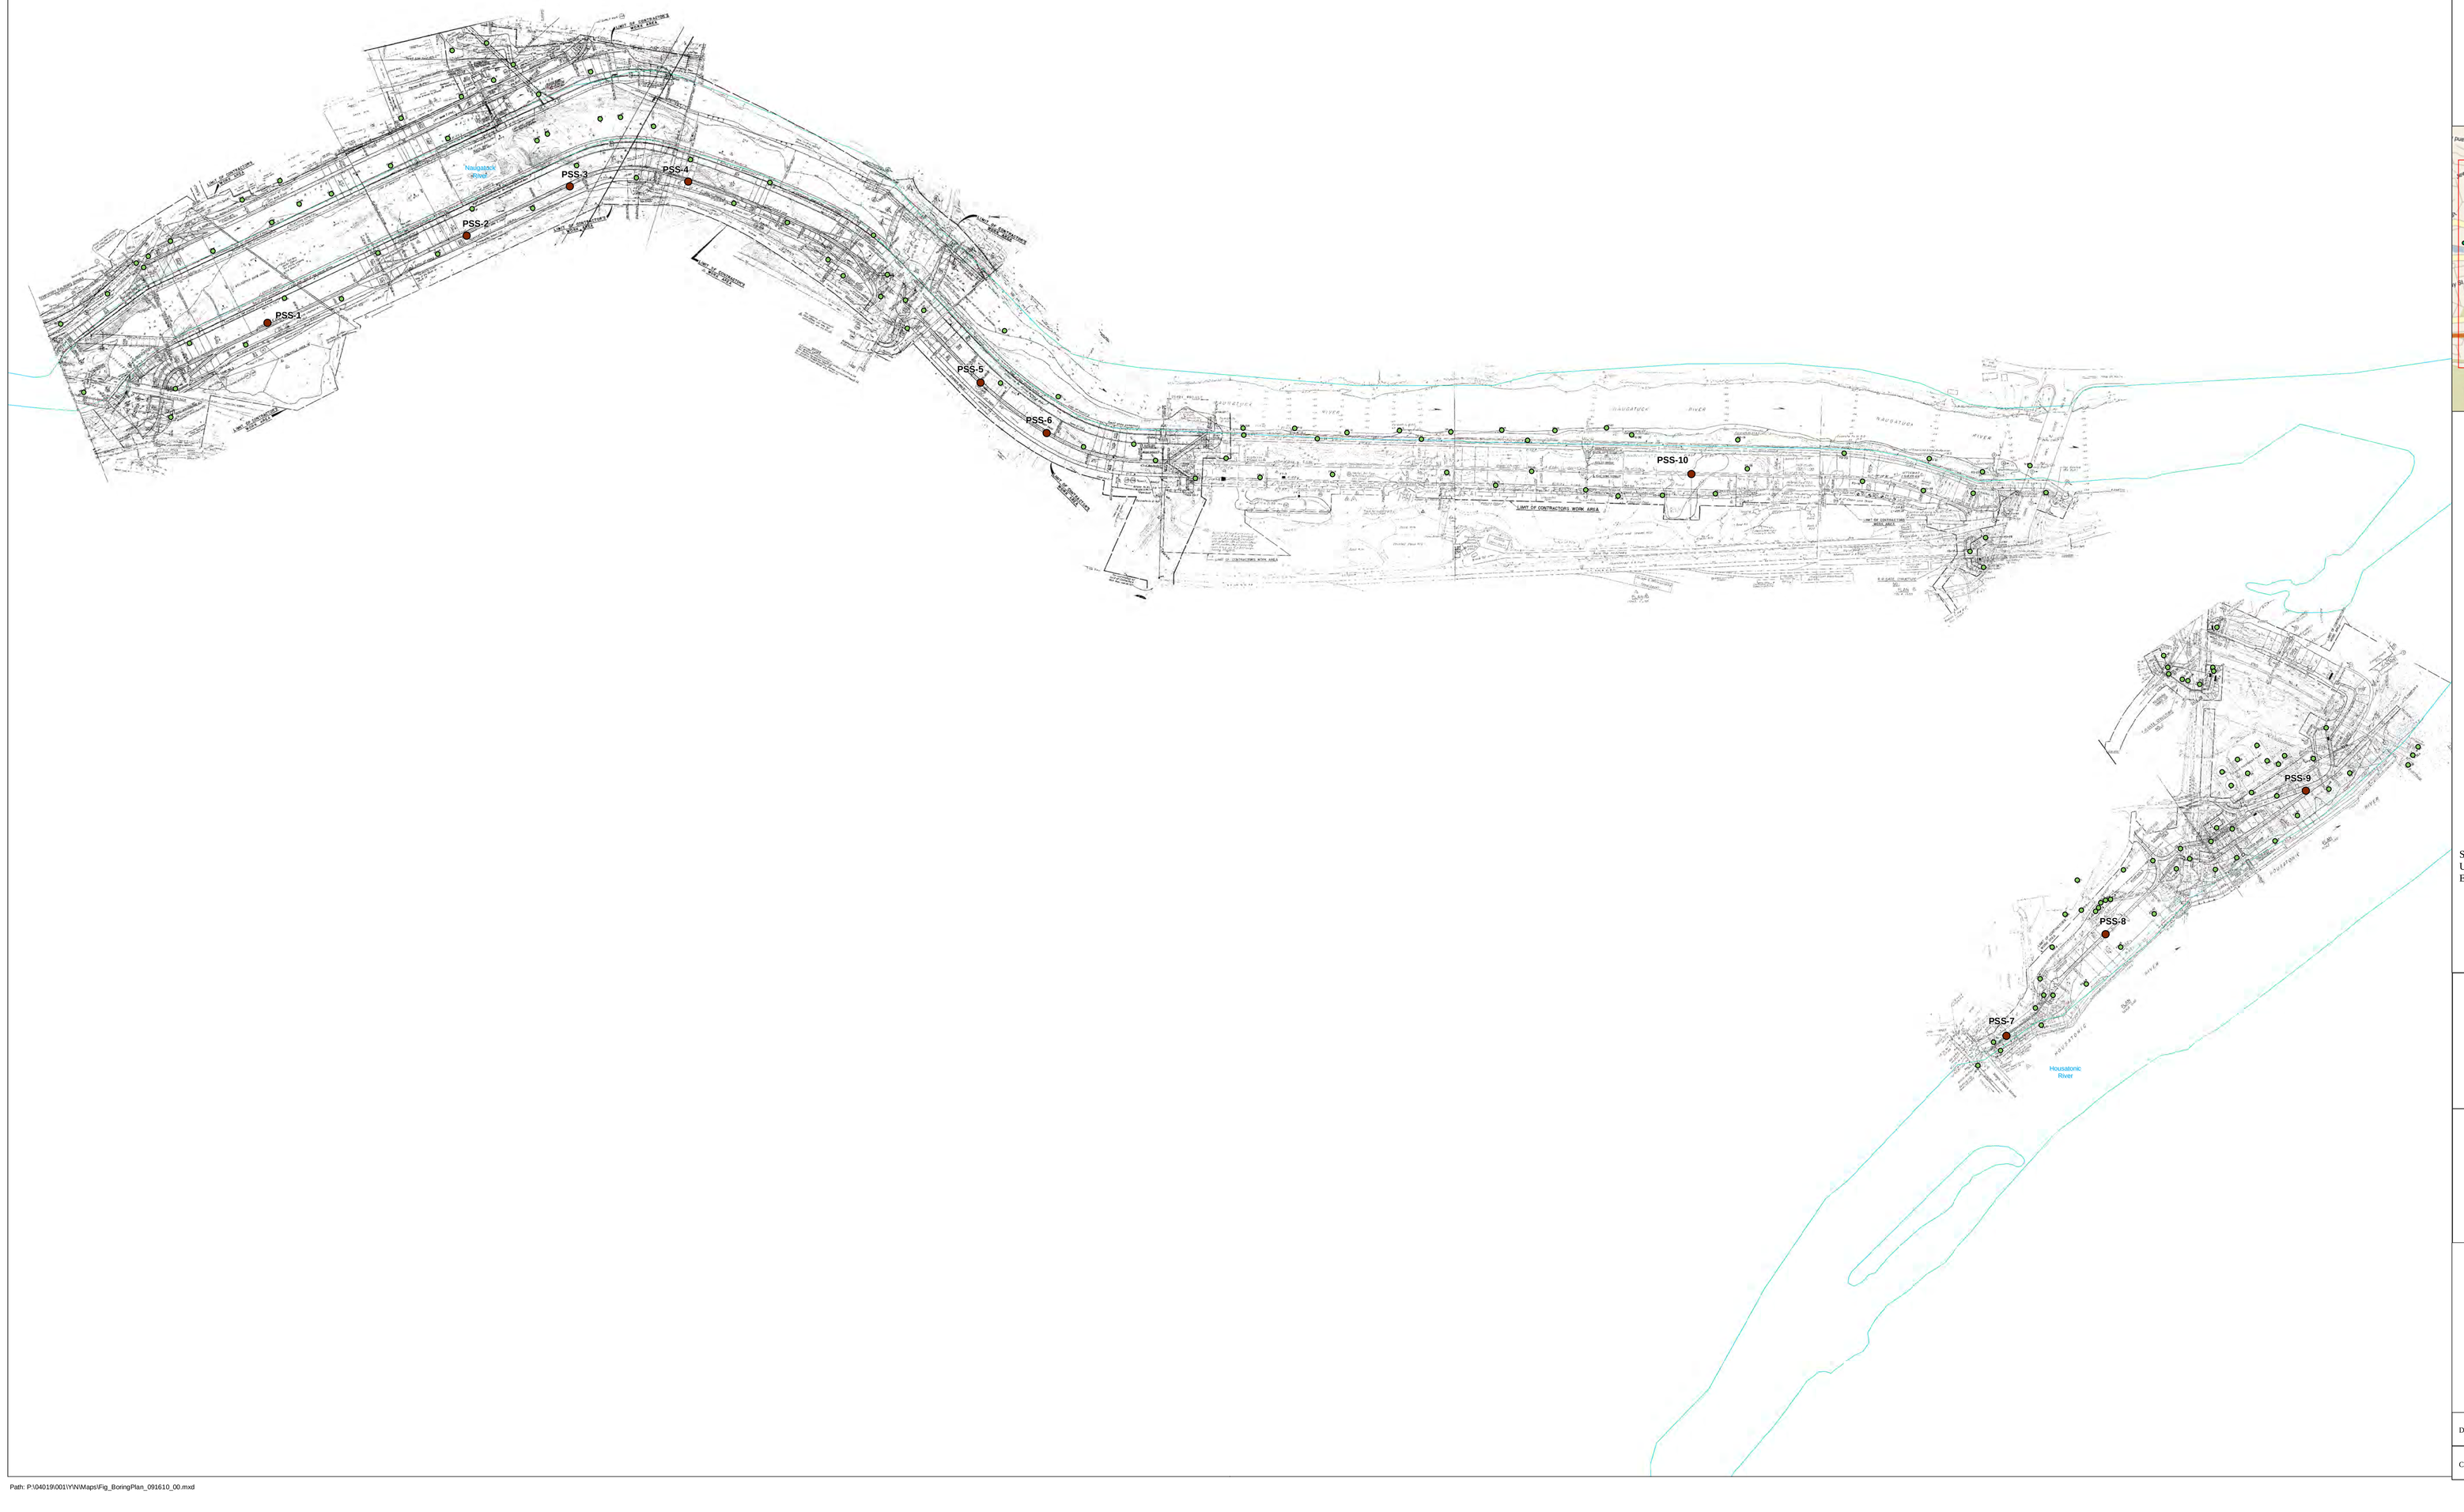


Legend

PSS-1 Test Boring Location and Number

Historic Boring

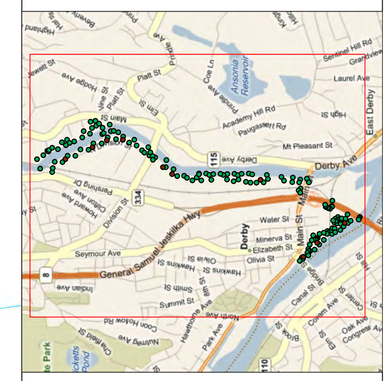

Source:
US Army Corps of Engineers, New England Division. 1967-1971.
ESRI StreetMap USA, 2007.

0 130 260 520
Feet

PS&S
integrating design & engineering
PAULUS, SOKOLOWSKI and SARTOR, LLC.
67A MOUNTAIN BOULEVARD EXTENSION
P.O. BOX 4039
WARREN, NEW JERSEY 07059
PHONE: (732) 560-9700

ANSONIA & DERBY LEVEE
SECTION 1
ANSONIA & DERBY, CT

BORING LOCATION PLAN

Drn By: EB	Scale: 1" = 260'	Project: 04019.001
Ch'kd By: VL	Date: 9/17/2010	Plate No. : 1

Path: P:\04019\001\WrkMaps\Fig_BoringPlan_091610_00.mxd