


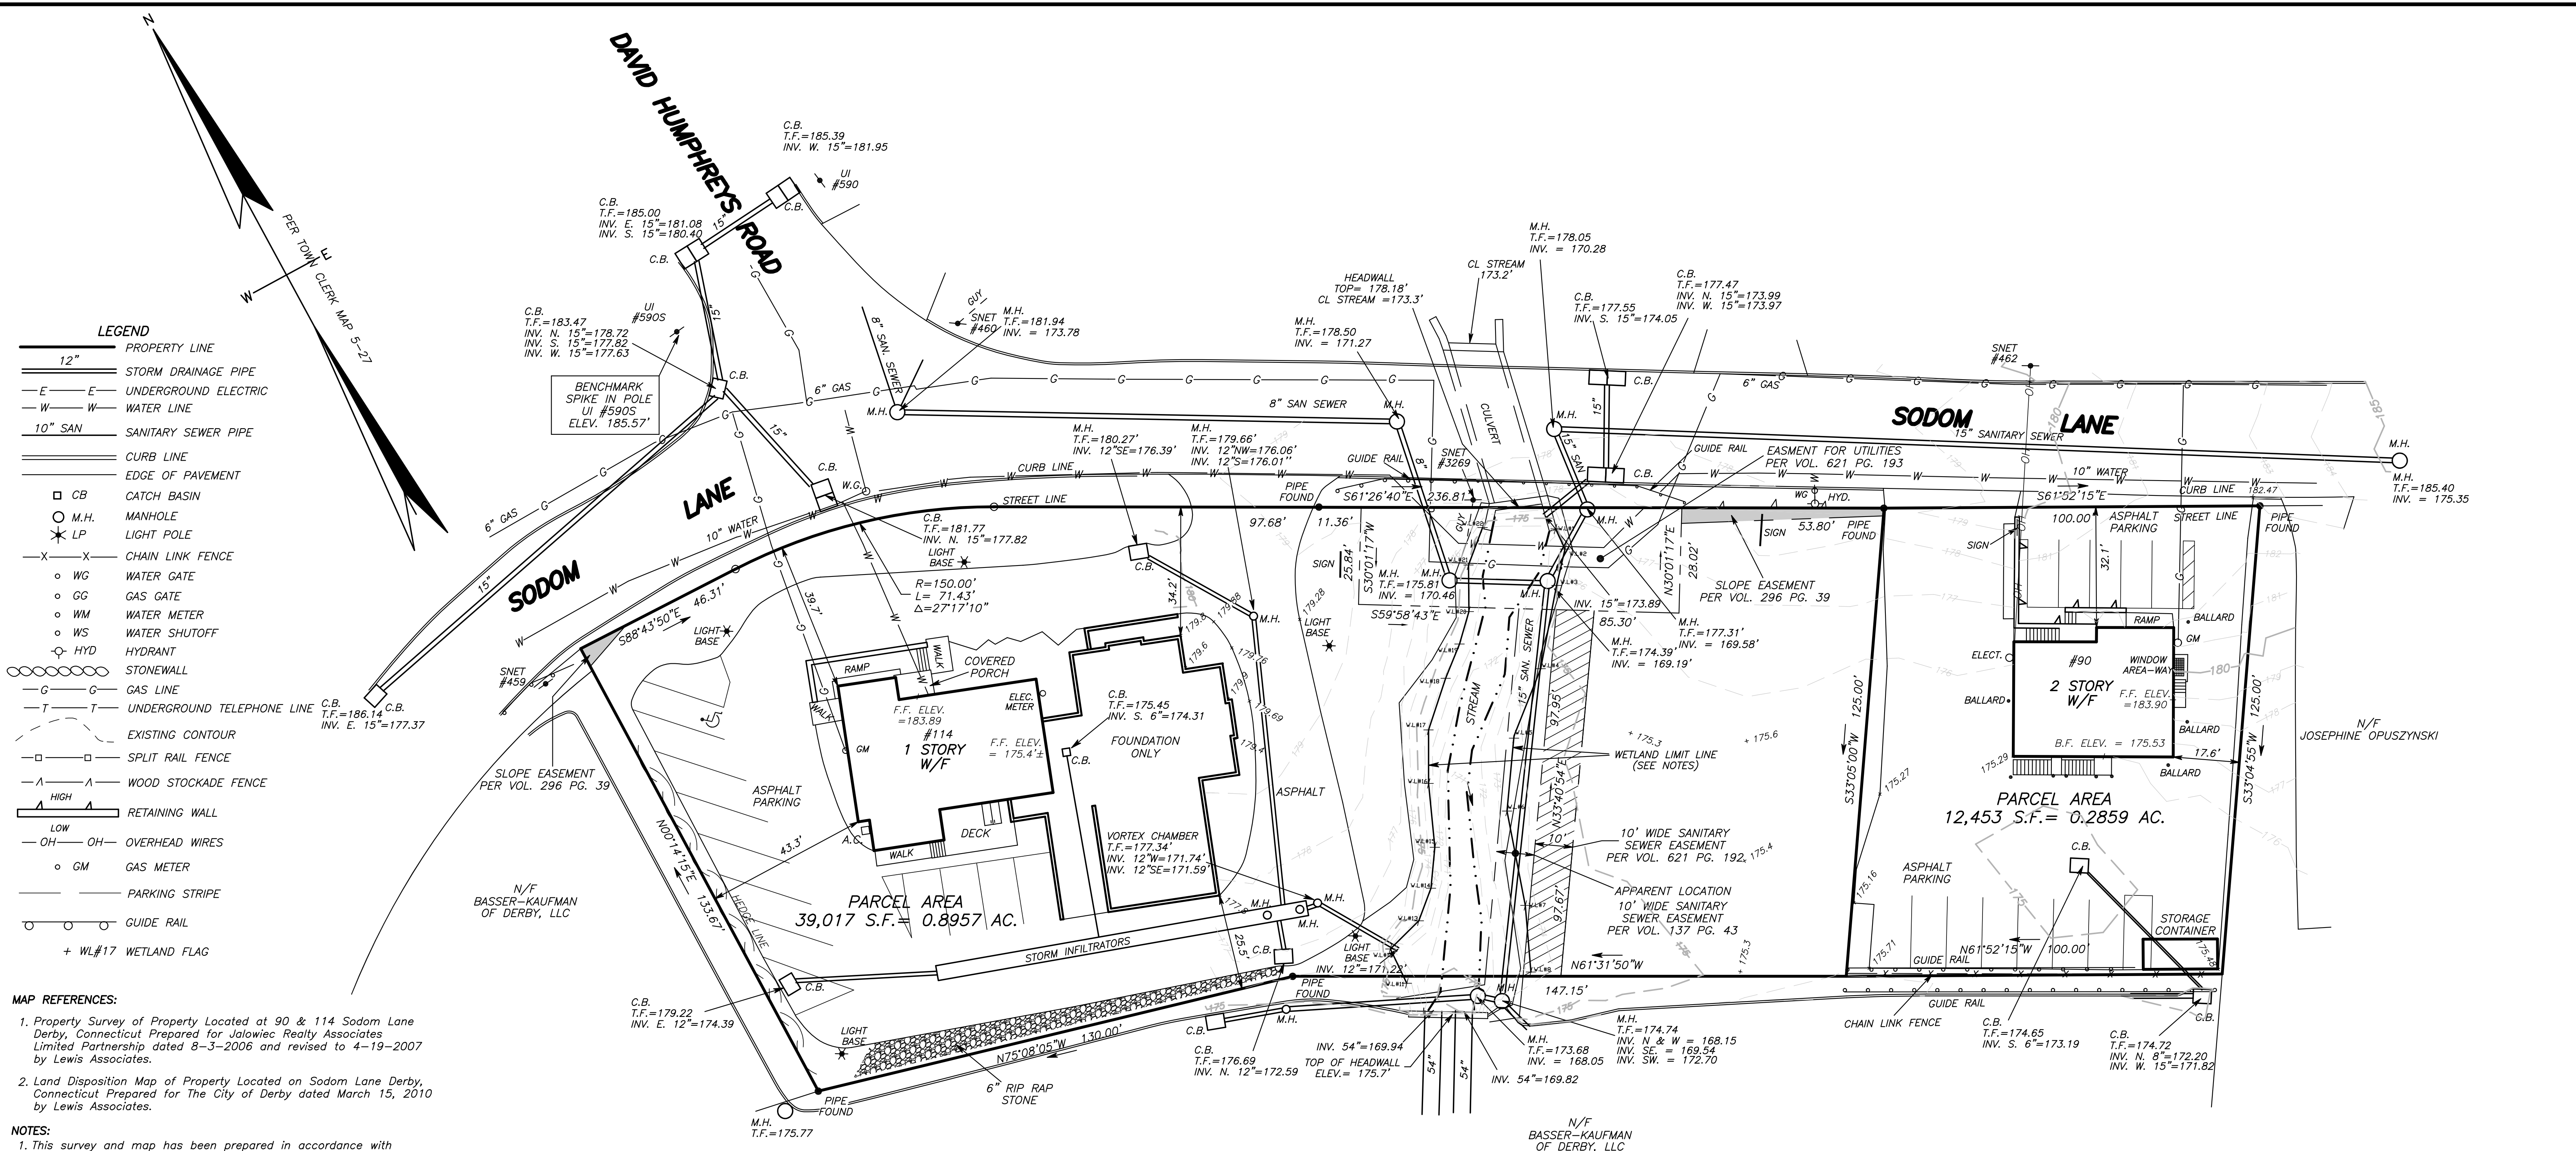

TOPOGRAPHIC SURVEY

OF PROPERTY LOCATED AT
90 & 114 SODOM LANE
DERBY, CONNECTICUT
PREPARED FOR

**JALOWIEC REALTY ASSOCIATES,
LIMITED PARTNERSHIP**

SCALE: 1"= 20' DATE: 3-13-2006
REVISED: 8-3-2006
REVISED: 9-16-2025
ADDED WETLAND: 9-29-2026

SCALE IN FEET

LEWIS ASSOCIATES
LAND SURVEYING AND CIVIL ENGINEERING
260 MAIN STREET, MONROE, CONNECTICUT
PHONE: 203-261-8648

To my knowledge and belief
this map is substantially correct as stated hereon.

TRACY H. LEWIS L.L.S. CT. LIC. NO. 15160

This map is not valid unless it has a live
signature and embossed seal of Tracy H. Lewis.